
Appendix A-3.2

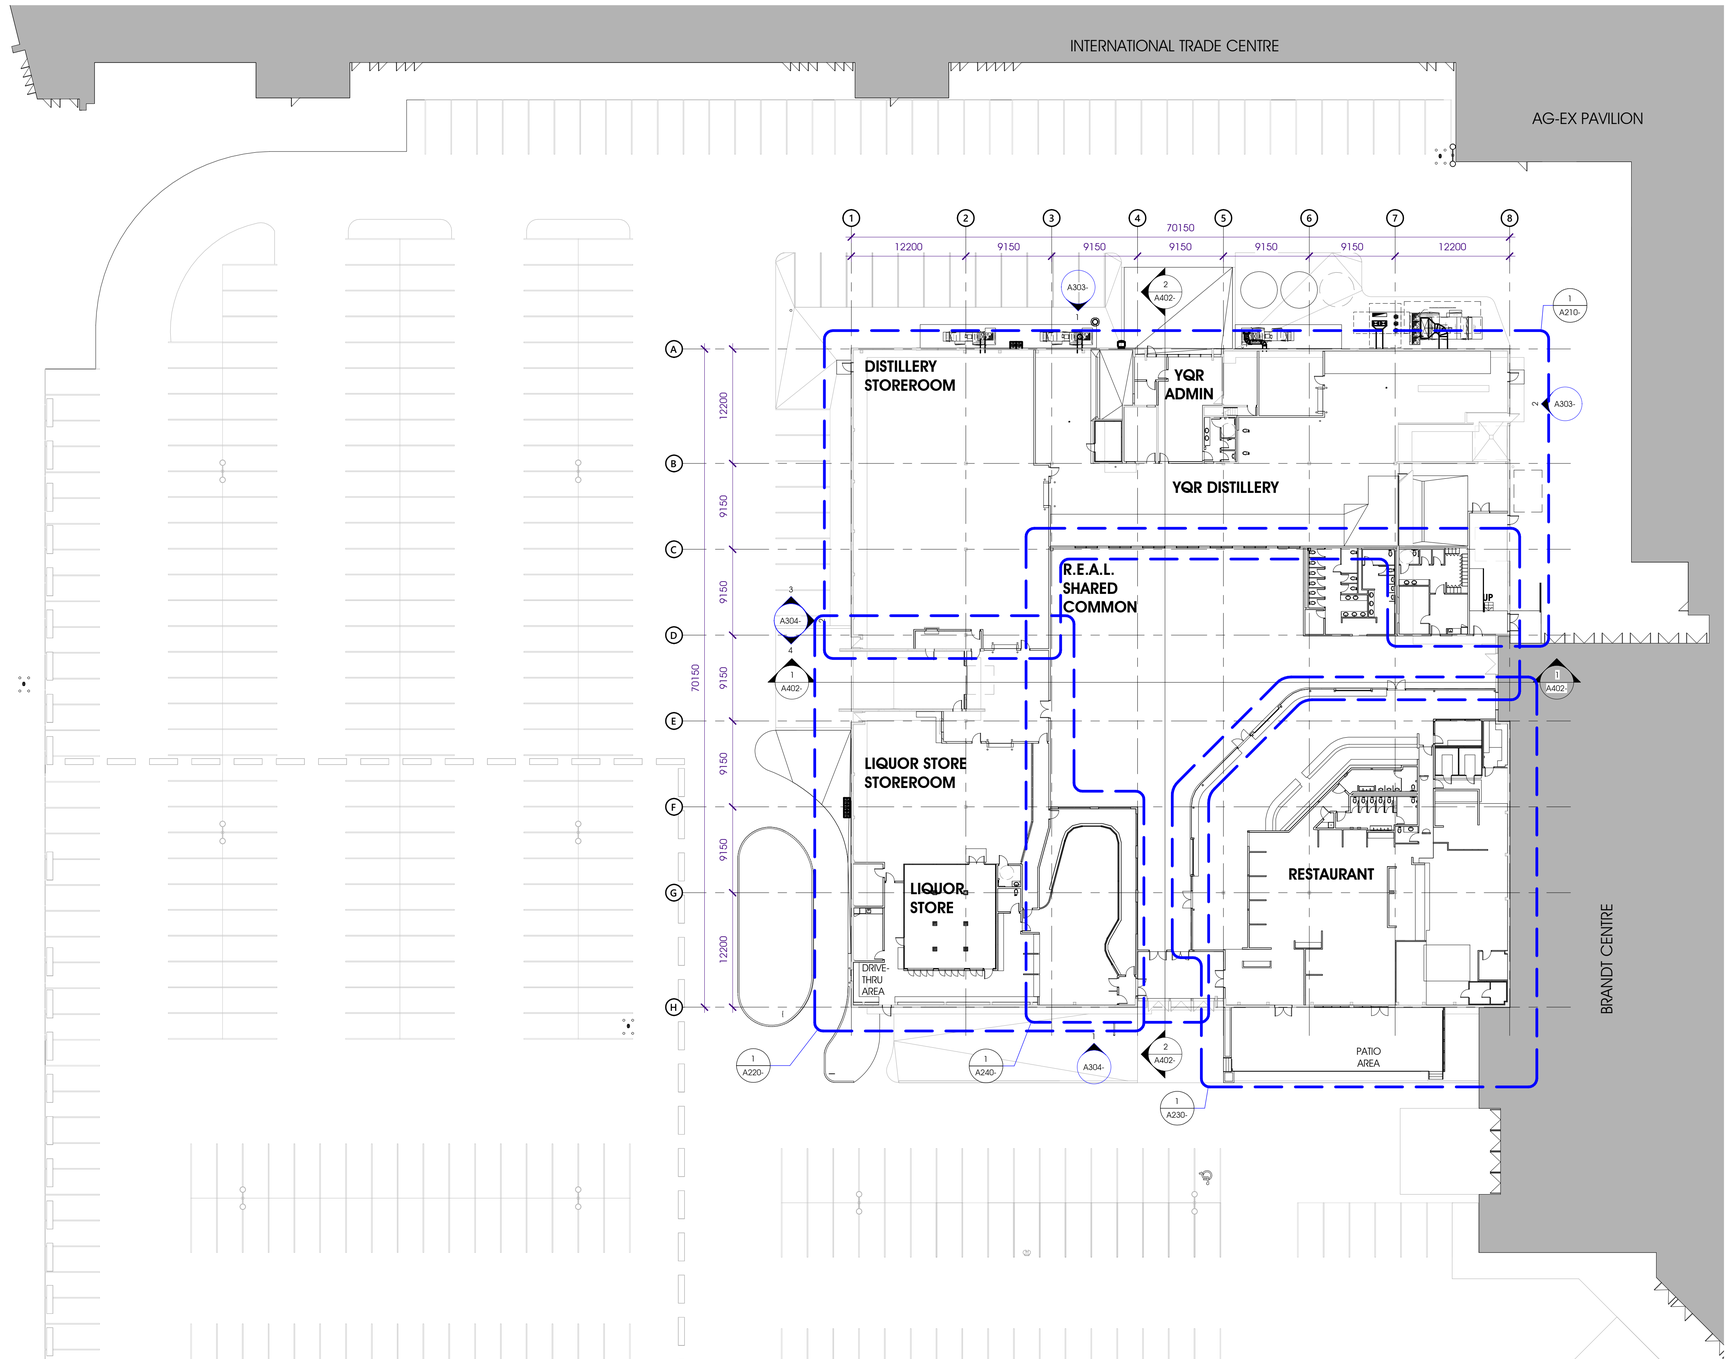


1 A301 OVERALL MAIN FLOOR PLAN
SCALE:1 : 300

TRUE/ PROJECT NORTH

PLOTTED: 2021-11-16 11:46:04 AM

FOR INFORMATION ONLY
NOT FOR CONSTRUCTION

SEAL

Project No. 20 211
Scale 1 : 300
Sheet
Revision 3
Drawing Number A105-
OVERALL MAIN FLOOR PLAN

| | | |
|---|---|---|
| ISSUED FOR DEVELOPMENT PROPOSAL | AM | June 20, 2021 |
| ISSUED FOR DEVELOPMENT PERMIT | AM | Nov 15, 2021 |
| ISSUED FOR DEVELOPMENT PERMIT | AM | Mar 10, 2022 |
| Issue | By | Date |

All drawings and specification are instruments of and the property of the Architect and shall not be used without the Architect's written permission. Contractor shall verify and be responsible for all dimensions and conditions on site. Any discrepancies to the Architect before proceeding with the work. The Copywrites to all designs and drawings are the property of TBD Architecture + Urban Planning.

DATE: YYYY/MM/DD
REV1 Revisions

CONSULTANT

YQR DISTILLERY
1776 11 AVENUE, REGINA, SK S4T 4P2
BUILDING PERMIT VARIANCE - 2021.15.15

tbd architecture + urban planning
9916 - 81 Ave Edmonton, Alberta, T6E 1W6
780-428-8001 tbdarch.com

A105-
OVERALL MAIN FLOOR PLAN