

Appendix A-3.2

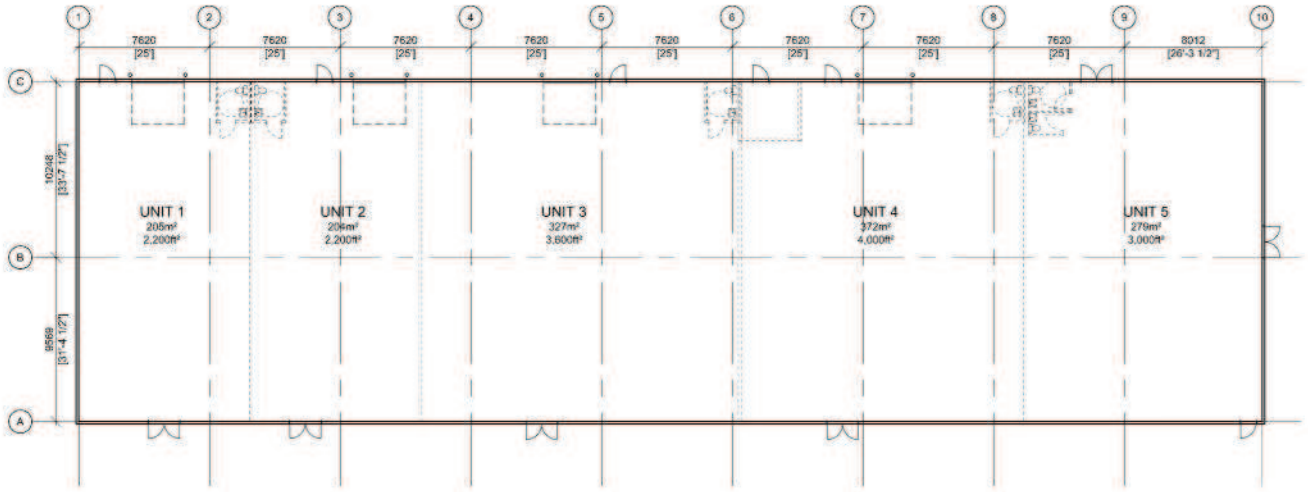


1 A1.0 A2.1 BUILDING 2, 3 & 5 SCHEMATIC FLOOR PLAN - TYPICAL 1:150

KEY NOTE LEGEND


- FIELD COLOUR - EIFS/METAL CLADDING
- COLOUR B - EIFS/METAL CLADDING
- ACCENT PANELS - AL13 OR EQUAL
- ARCHITECTURAL CONCRETE BLOCK
- PREFINISHED PERFORATED METAL PANEL
- SPANDREL PANEL

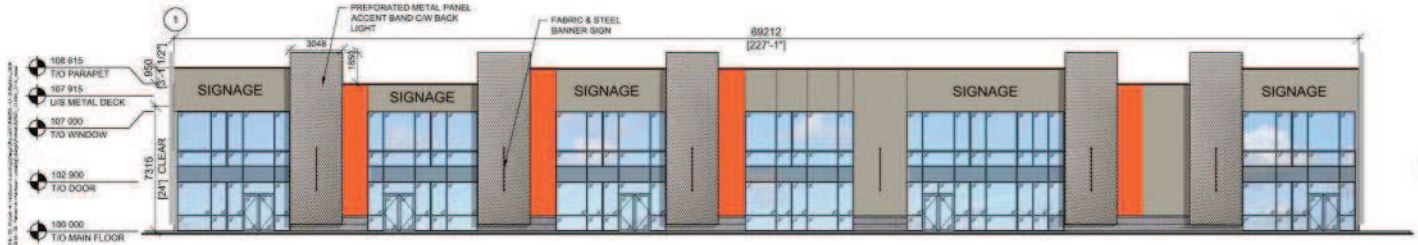


2 A1.0 A2.1 BUILDING 2, 3 & 5 - PRELIMINARY FRONT ELEVATION 1:150

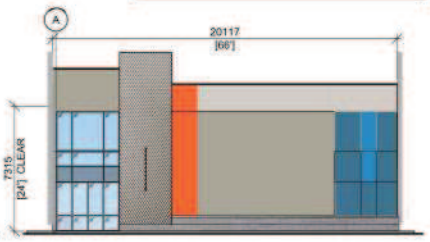

3 A1.0 A2.1 BLDG 2, 3 & 5 - TYPICAL SIDE ELEVATION 1:150

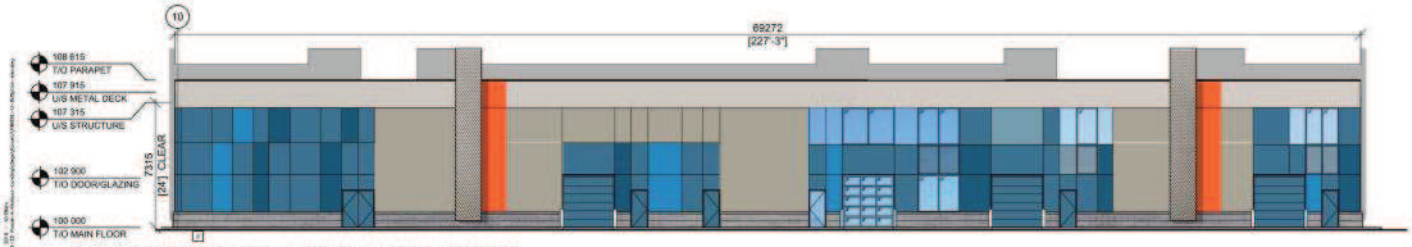

4 A1.0 A2.1 BUILDING 2, 3 & 5 - TYPICAL BACK ELEVATION 1:150

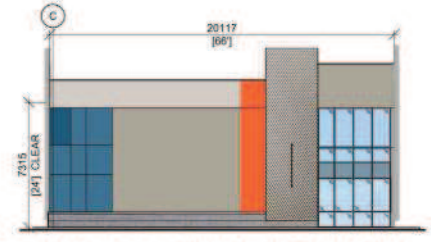

5 A1.0 A2.1 BLDG 2, 3 & 5 - TYPICAL SIDE ELEVATION 1:150

P3A
2292 Dewdney Avenue Regina, Saskatchewan
Canada S4R 1K3 306-757-1669
P3ARCH.COM

-NOT FOR CONSTRUCTION-

NO.	DATE	ITEM	BY
1	2018-09-23	ISSUED FOR DU	

REVISIONS

PROJECT

PARCEL U
HARBOUR LANDING

4701 PARLIMENT AVE
REGINA, SASKATCHEWAN

SHEET TITLE

ELEVATIONS & PLAN
BUILDING 3 & 5
DISCRETIONARY USE

DESIGN BY	VK
DRAWN BY	
CHECKED	
APPROVED	
OWNER	DREAM
SCALE	AS NOTED
DATE	2018-09-06
FILE NO.	DRAWING NO. A4.1
Number of Sheets	