FLOOR PLAN

1/A100 — SCALE: 3/16" = 1'-0"

BUILDING DATA

BUILDING SQUARE FOOTAGE: 4,268 SF
TRASH SQUARE FOOTAGE: 326 SF
TOTAL SQUARE FOOTAGE: 4,594 SF

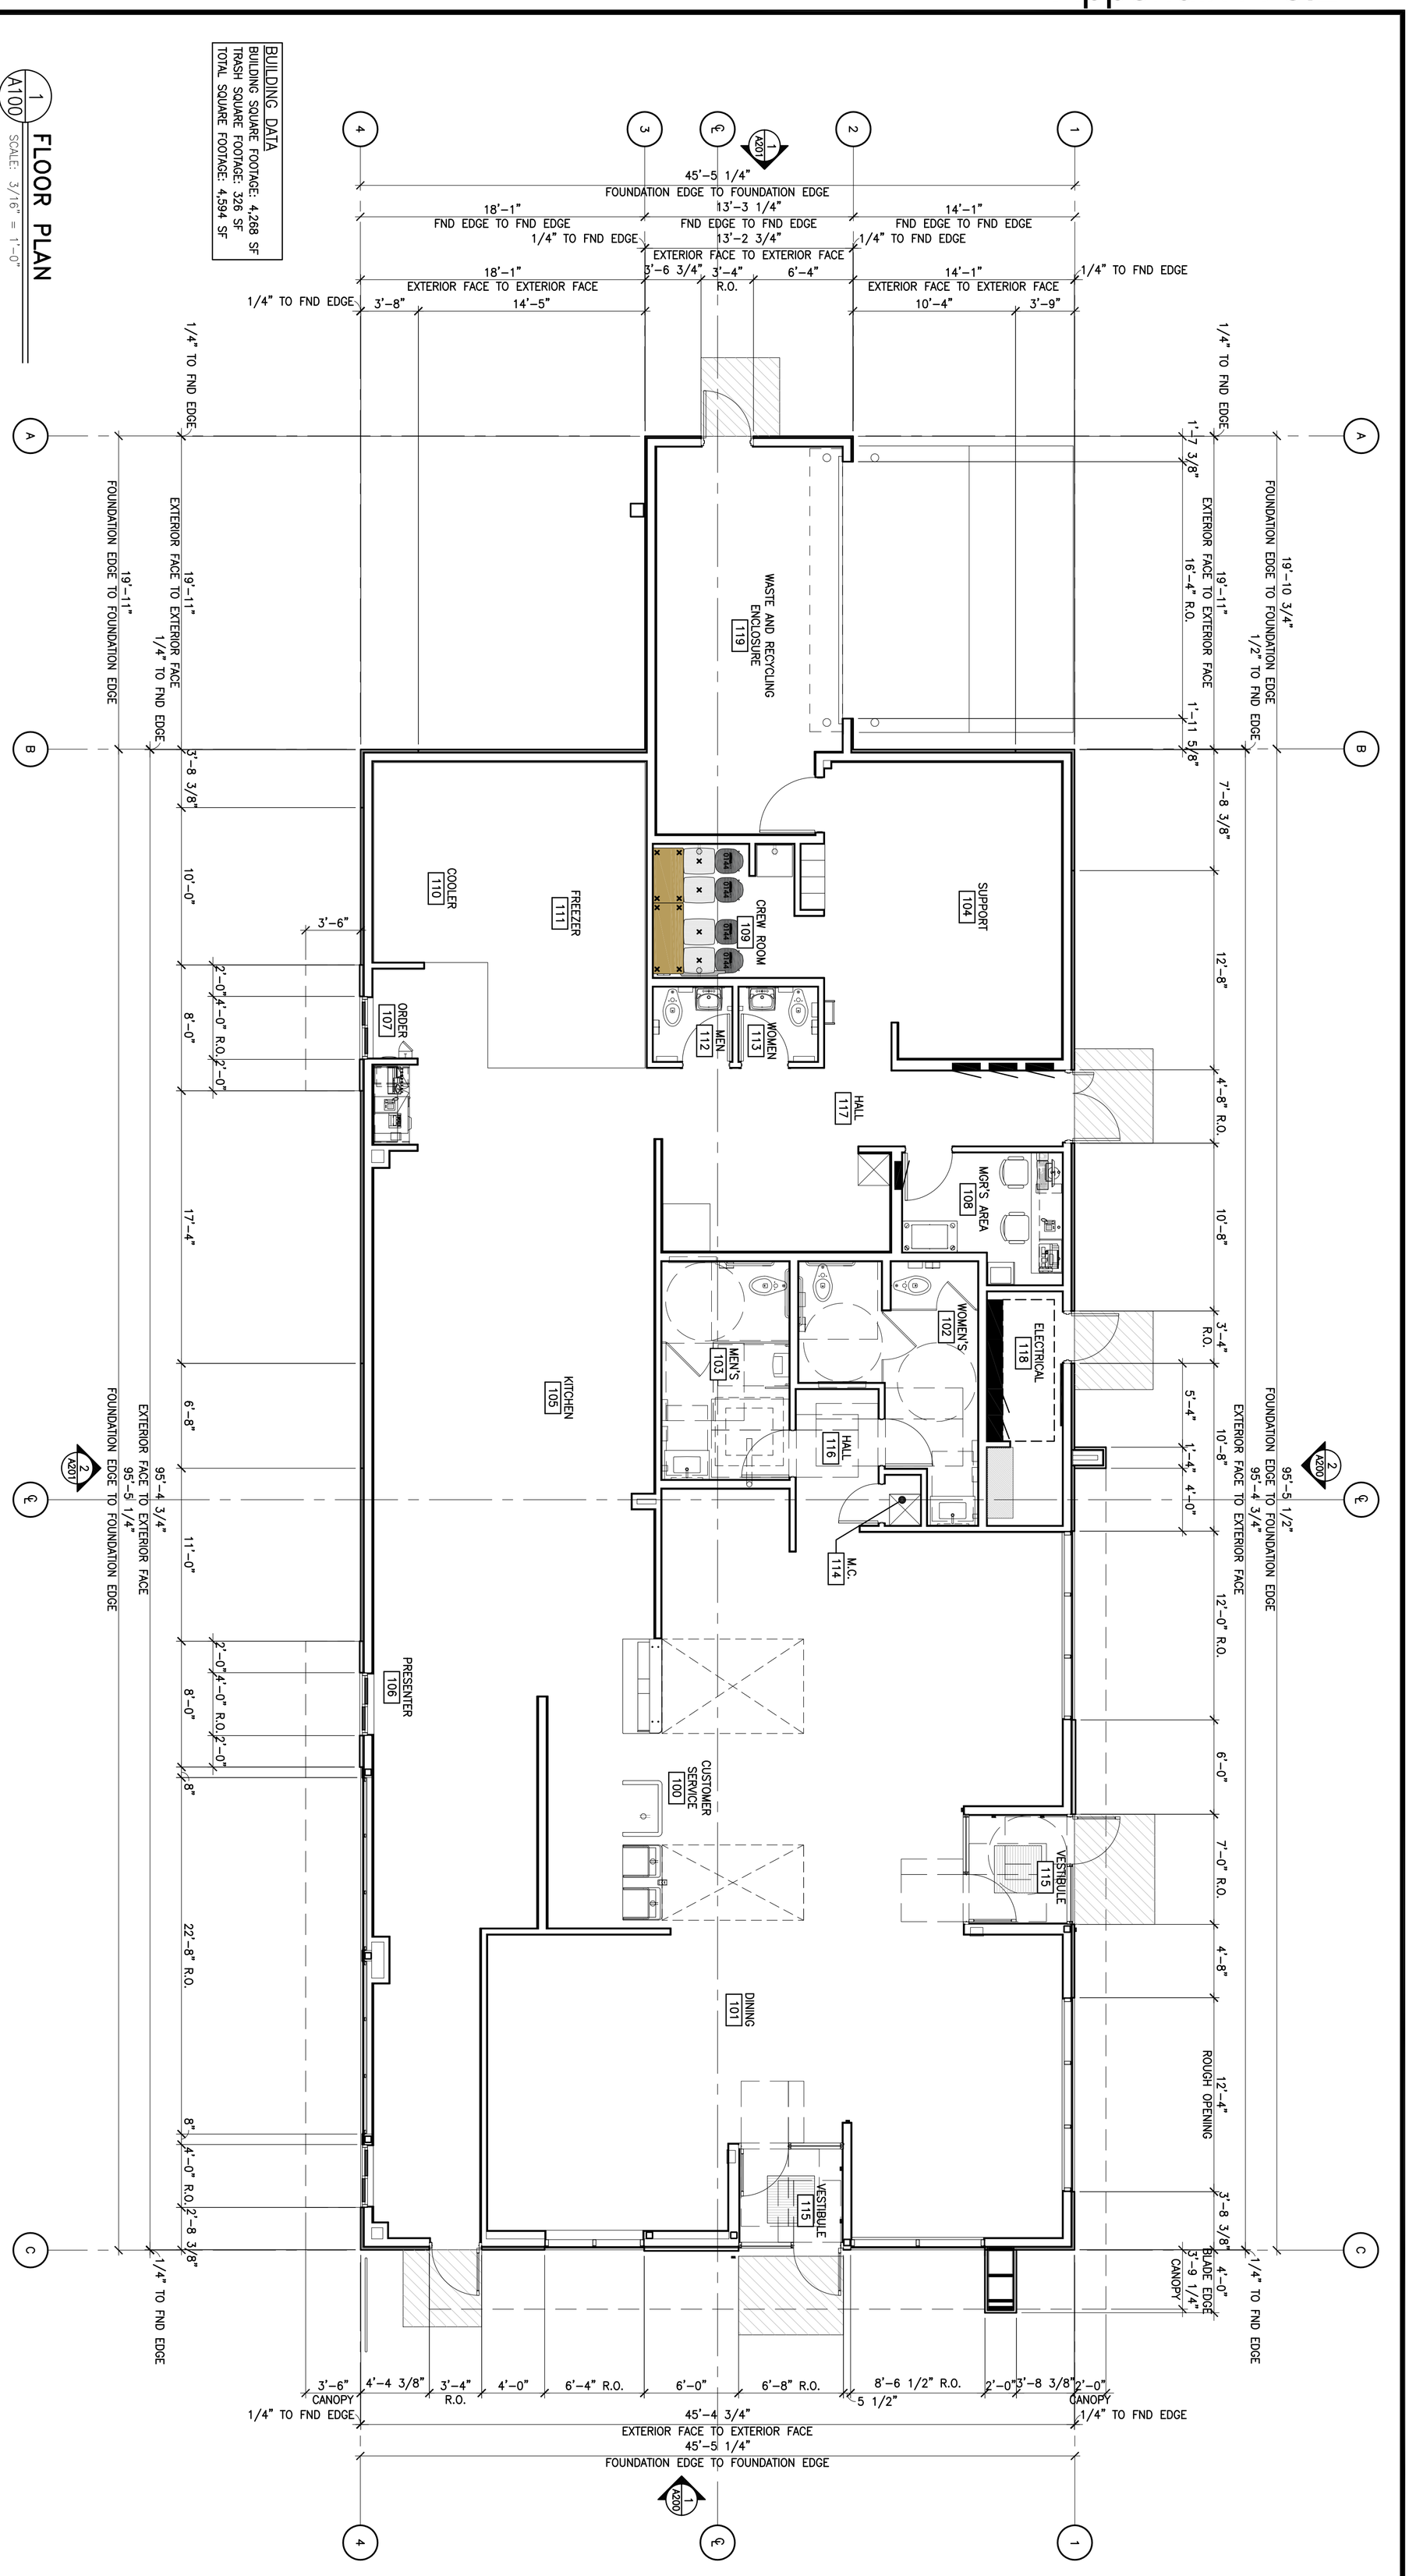

DRAWN BY KW
CHECKED BY GJ
JOB NO. 19077
DATE ISSUED

PREPARED FOR:
McDonald's Restaurants of Canada Limited

These drawings and specifications are the confidential and proprietary property of McDonald's Restaurants of Canada Limited and shall not be copied or reproduced without written authorization. The contract documents were prepared for use on this specific site in conjunction with its issue date and are not suitable for use on a different site or at a later time. Use of these drawings for reference or example on another project requires the services of properly licensed architects and engineers. Reproduction of the contract documents for reuse on another project is not authorized.

McDONALD'S RESTAURANT

NEW FREESTANDING BUILDING – R2.8–80

EVRAZ PLACE
REGINA, SK

FLOOR PLAN

reprise DESIGN
Architecture, LLC
12400 Portland Avenue South
Suite 100, Portland Corporate Center
Burnsville, MN 55337
Office: (952) 252-4042
Fax: (952) 252-4043