
Appendix A-3.4

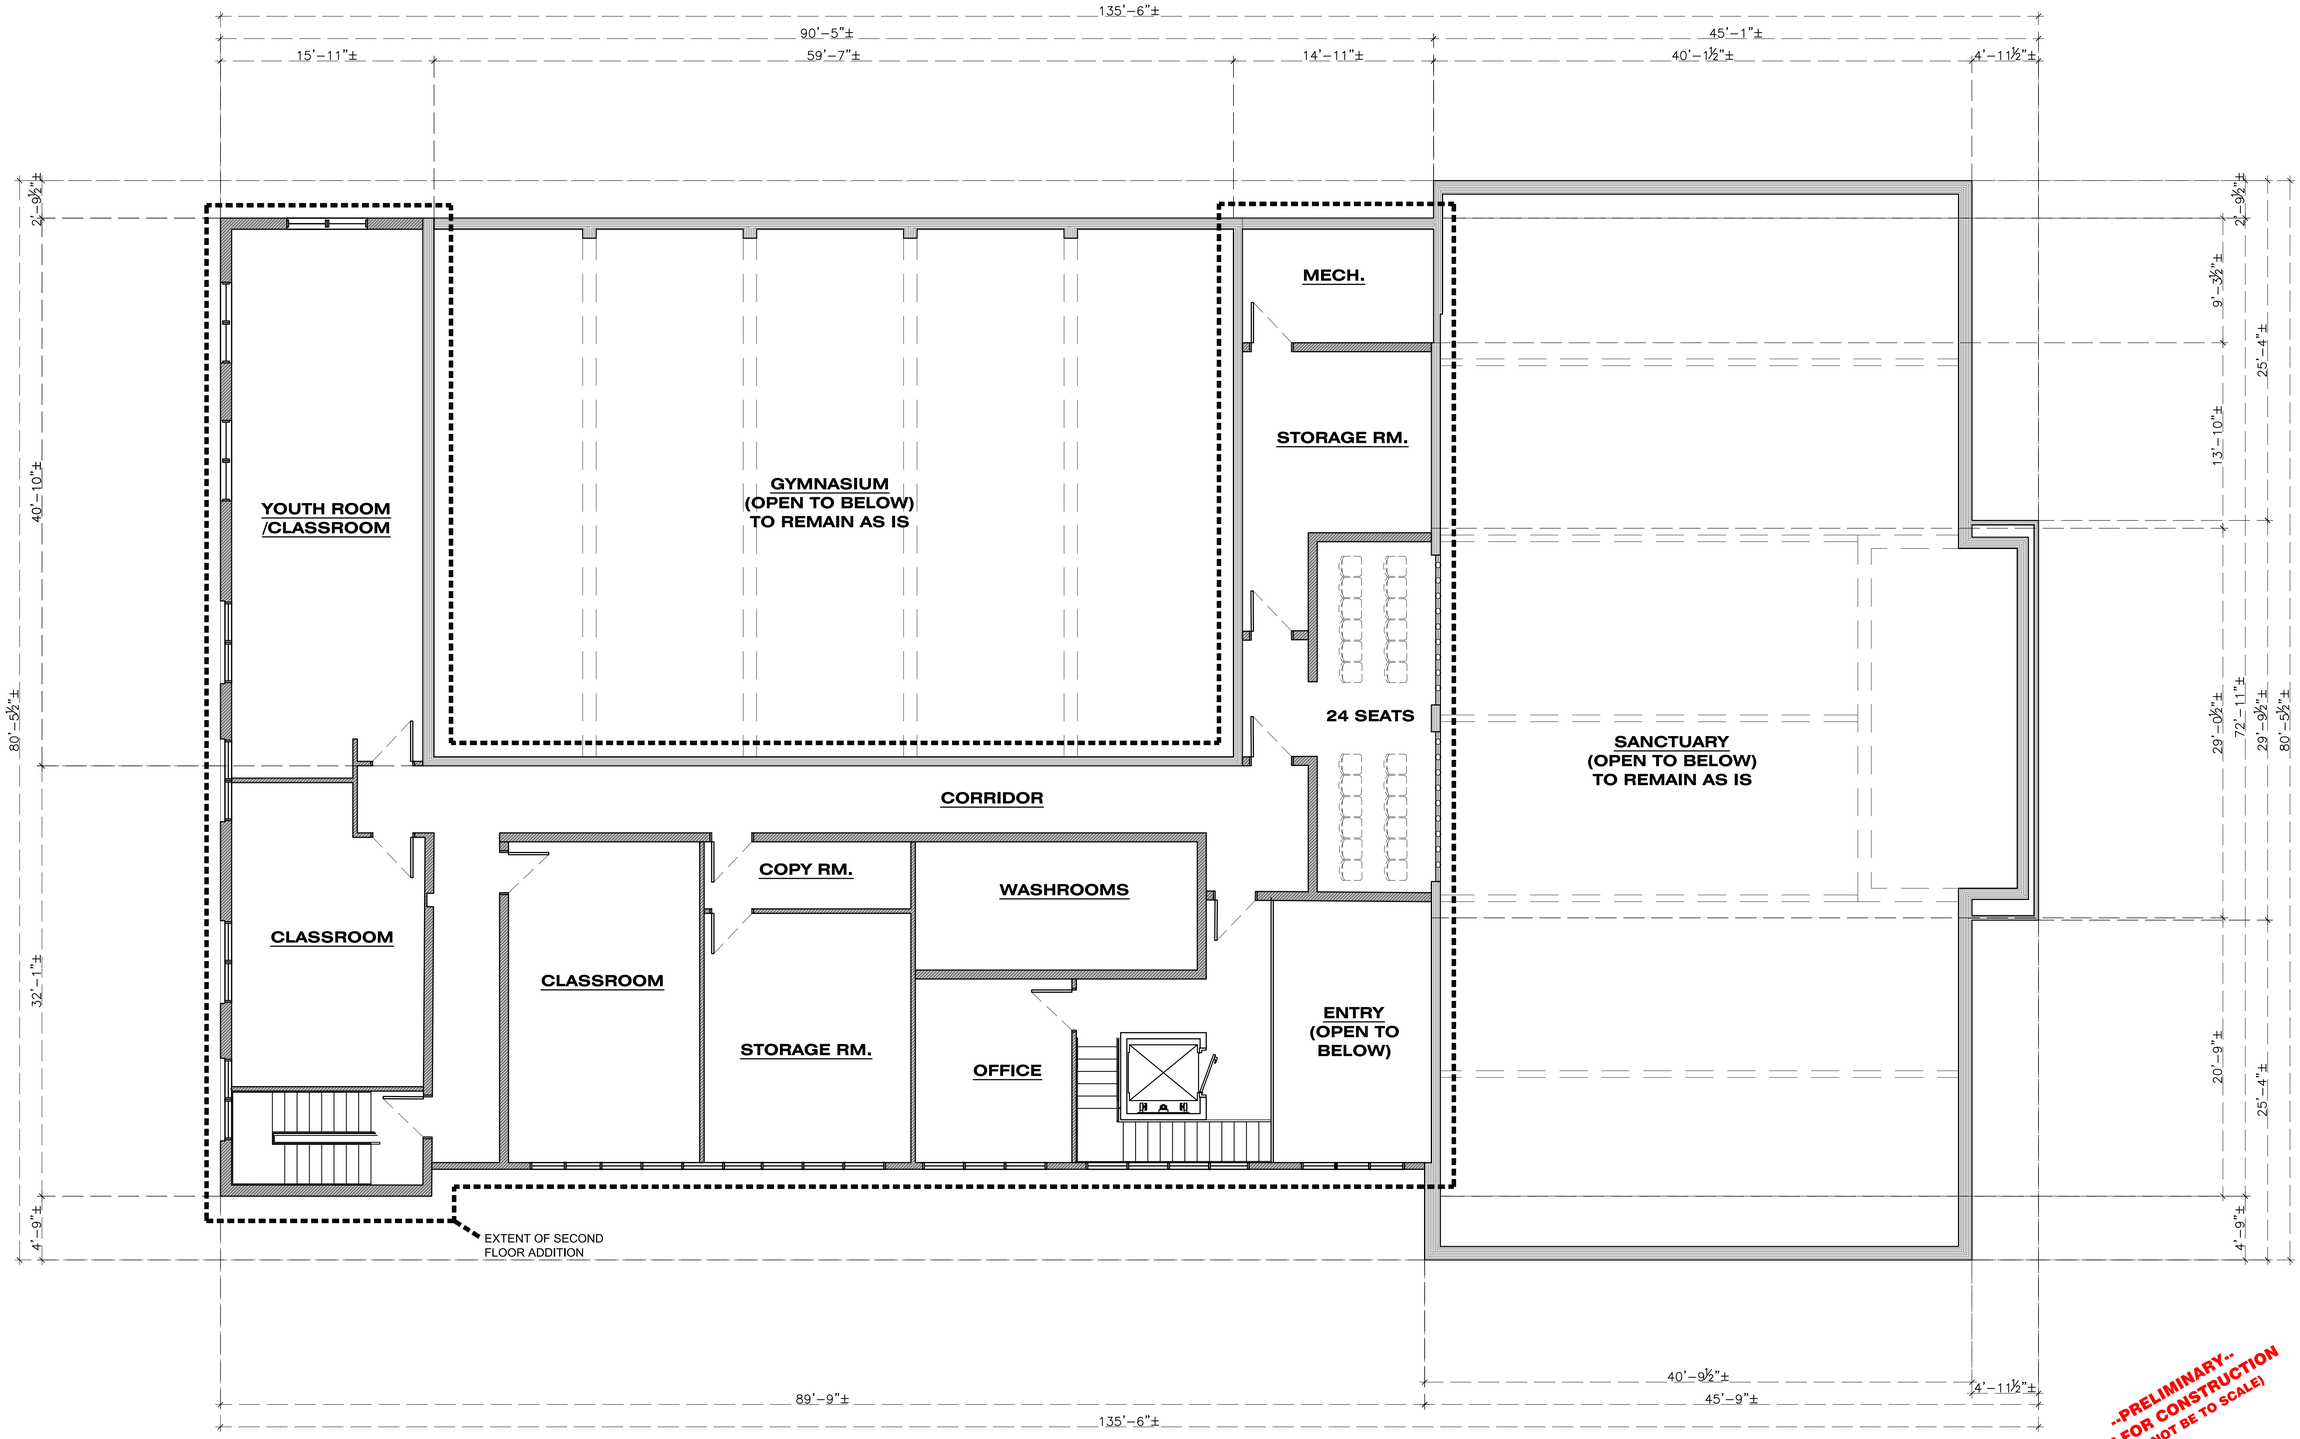

PROPOSED SECOND FLOOR PLAN
3/16"=1'-0"

FLOOR AREAS:	
SECOND FLOOR AREA:	4237 SQ.FT.
EXISTING MAIN AREA:	9827 SQ.FT.
TOTAL AREA:	14,064 SQ.FT.

--PRELIMINARY--
NOT FOR CONSTRUCTION
(MAY NOT BE TO SCALE)

DRAWN BY: LLA
DESIGNED BY: LLA
DATE: JULY 2018
PROJECT NO: #17004

DRAWING TITLE: PROPOSED SECOND FLOOR PLAN

PROJECT: KING'S CORNER CHURCH OF GOD
PROPOSED ADDITION & RENOVATION OPTIONS
2110 KING STREET
REGINA, SASKATCHEWAN

Layne Arthur Architecture Ltd.
306-565-2779
REGINA, SASKATCHEWAN

PRE#1
P4