


EXTERIOR PHOTOGRAPH:
FRONT OF CHURCH - EAST
N.T.S.



EXTERIOR PHOTOGRAPH:
BACK OF CHURCH - WEST
N.T.S.



EXTERIOR PHOTOGRAPH:
CORNER OF CHURCH - NORTHEAST
N.T.S.

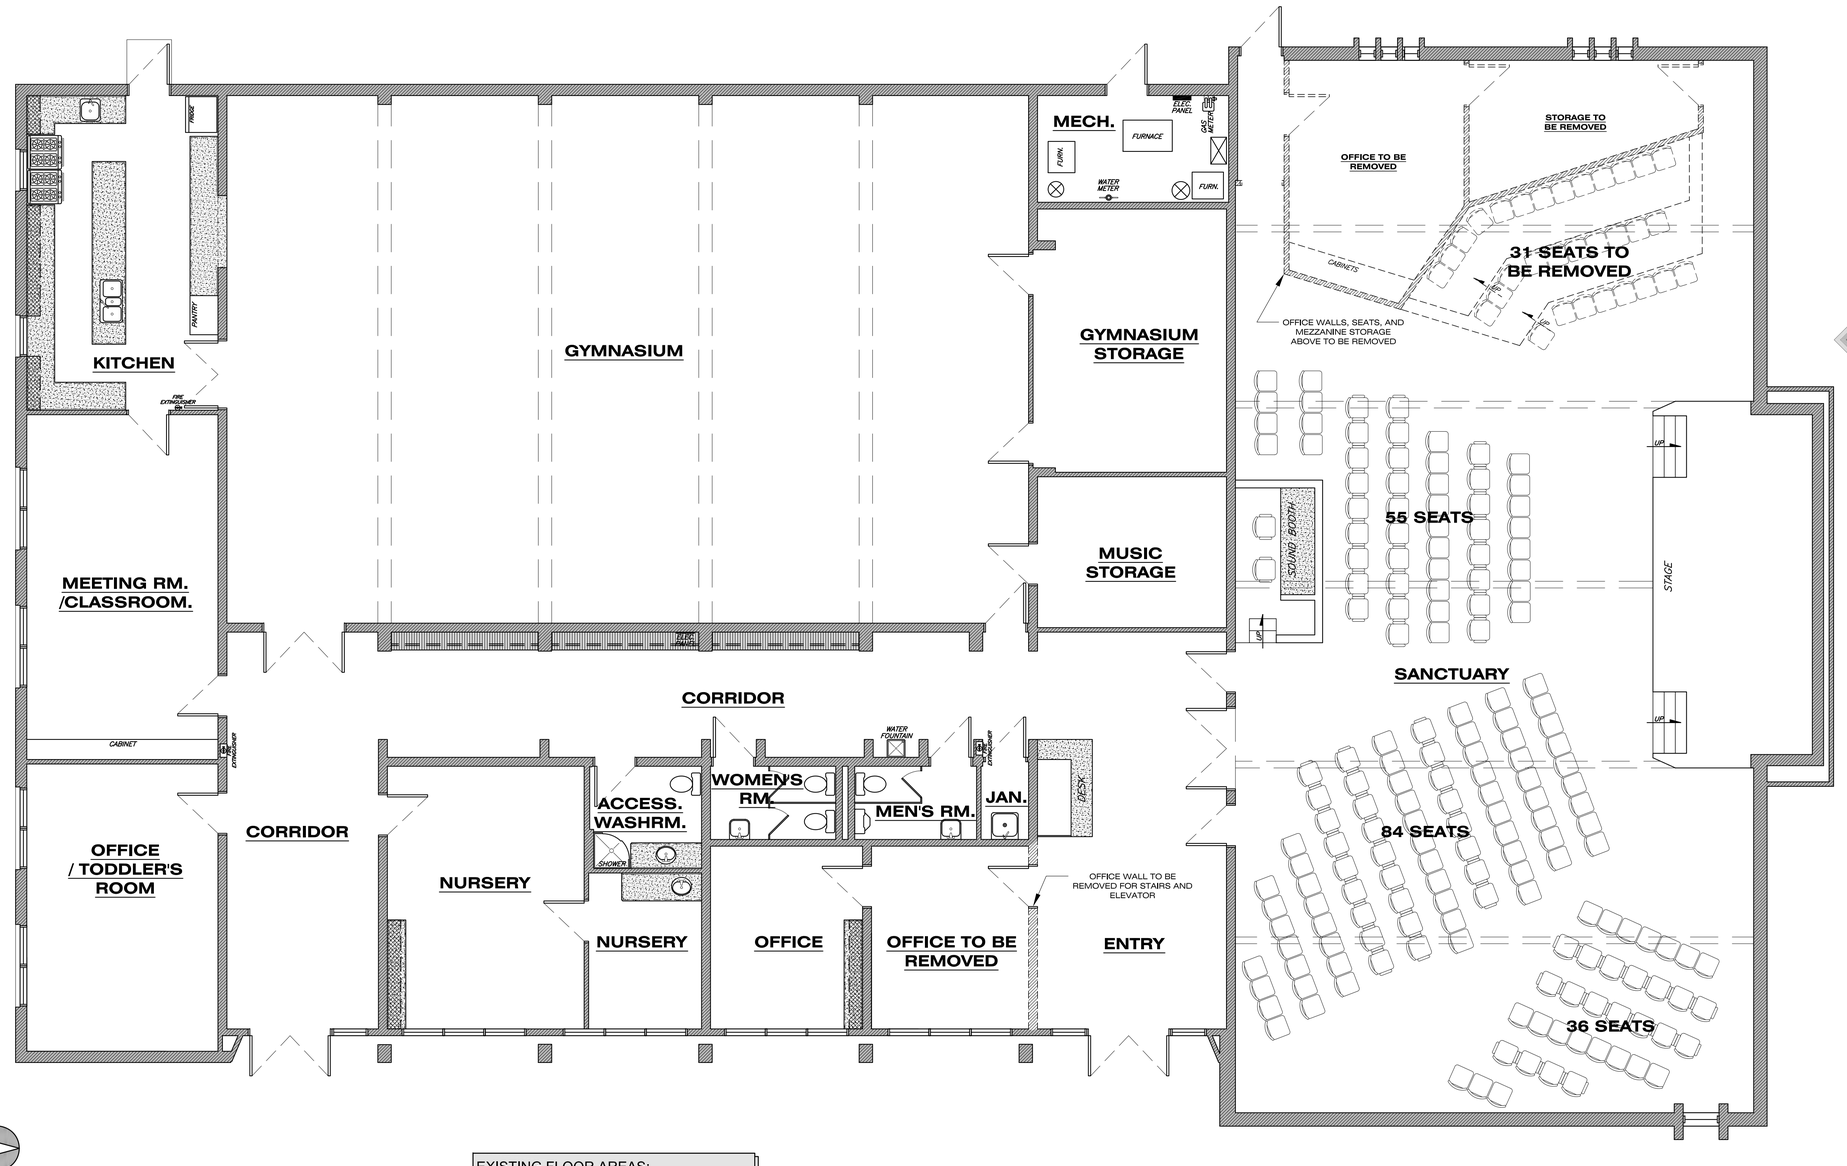



EXTERIOR PHOTOGRAPH:
CORNER OF CHURCH - NORTHWEST
N.T.S.

MAIN FLOOR DEMOLITION PLAN
3/16"=1'-0"

EXISTING FLOOR AREAS:	
MAIN FLOOR AREA:	9827 SQ.FT.

206 SEATS EXISTING
(31 SEATS REMOVED)
175 REMAINING

--PRELIMINARY--
NOT FOR CONSTRUCTION
(MAY NOT BE TO SCALE)

DRAWING TITLE: PHOTOGRAPHS OF CHURCH
DEMOLITION PLAN

DATE: JULY 2018
PROJECT NO: #17027
DRAWN BY: CJ
CHECKED BY: LLA

PROJECT: KING'S CORNER CHURCH OF GOD
ADDITION & RENOVATION OPTIONS
2100 ANG STREET
REGINA, SASKATCHEWAN

Layne Arthur Architecture Ltd.
306-565-2779
REGINA, SASKATCHEWAN

PRE#1
P2