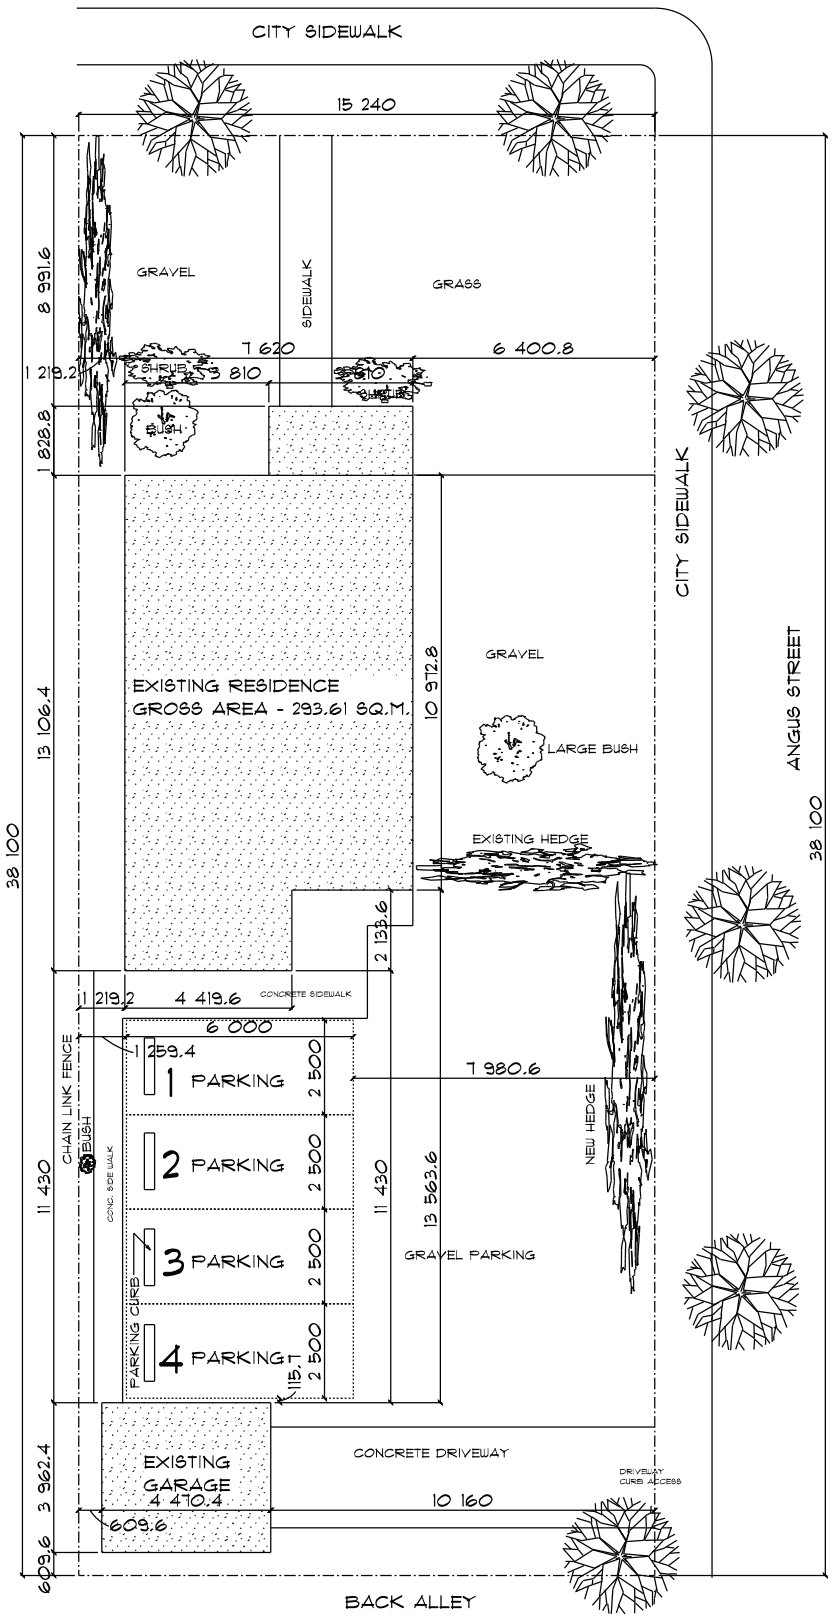

SITE PLAN

SCALE: 1: 200

LEGAL DESCRIPTION

LOT 42, BLOCK, 373
PLAN No. 98RA28311
REGINA, SASKATCHEWAN

DS DESIGNS 2 DAVIS PLACE REGINA, SK. S4S 3H2 TELEPHONE: (306) 584-1598	TITLE FLOW WELLNESS 2703 VICTORIA AVENUE REGINA, SK.	DRAWING TITLE SITE PLAN	FILE # : 2016-07 SCALE : 1 : 200 DATE: 31 OCT. 2016	DRAWING A-1