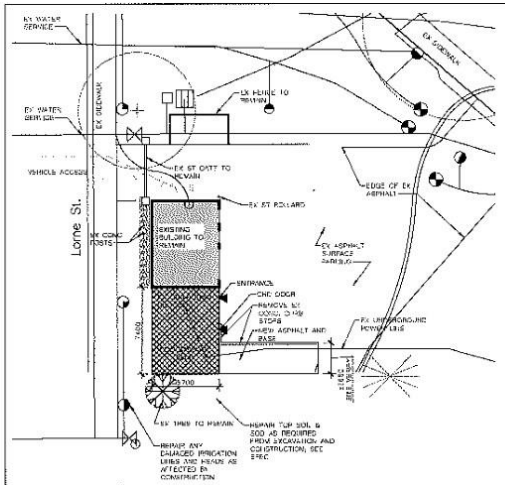

1 SITE PLAN - 1:200

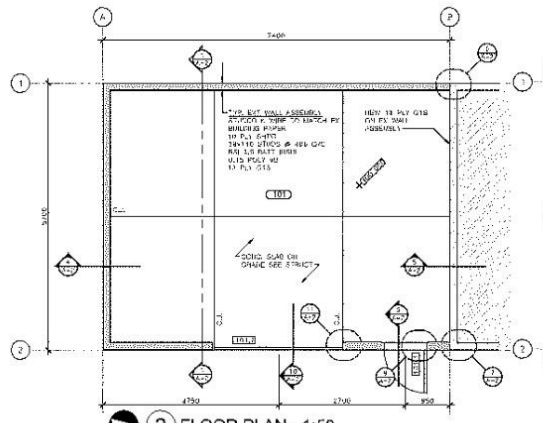

2 FLOOR PLAN - 1:50

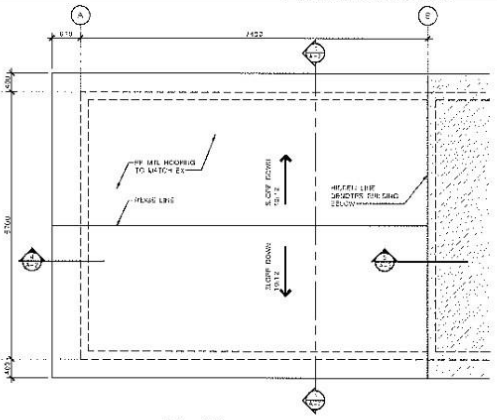

3 ROOF PLAN - 1:50

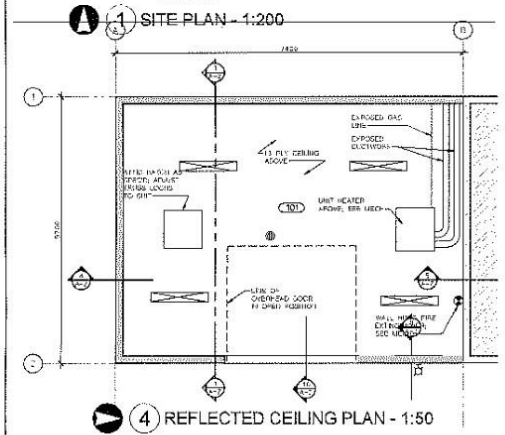

4 REFLECTED CEILING PLAN - 1:50

NOTES:

1. GRID LINE TO FACE OF SHEATHING AND FLUSH WITH F/O GRADE BEAM.

SYMBOL LEGEND

- DETAIL
- BUILDING SECTION
- SECTION
- ELEVATION
- DOOR NUMBER
- DOOR / WINDOW TYPE

RCP LEGEND

- LED LIGHT FIXTURE - MOUNT AS PER SELECT
- EXTERIOR LED LIGHT FIXTURE - WALL MOUNT
- CEILING RECEPTACLE

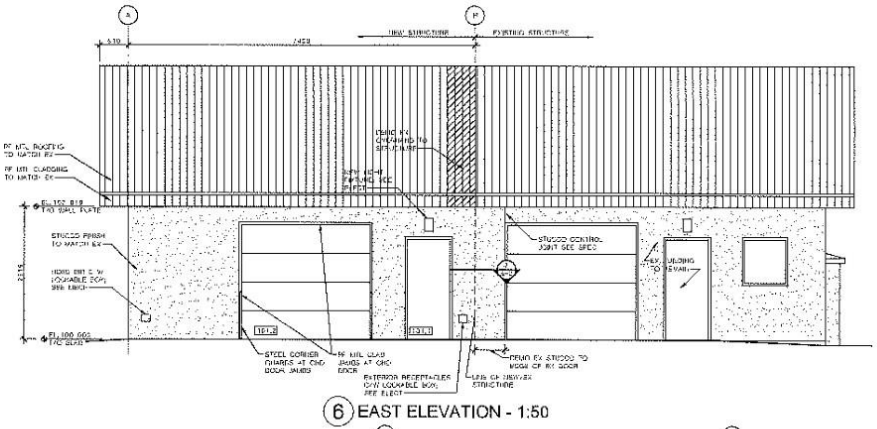

6 EAST ELEVATION - 1:50

LIST OF ABBREVIATIONS

AFF	ABOVE FINISHED FLOOR	MANUF	MANUFACTURED
ALUM	ALUMINUM	MAT	MATERIAL
BD	BOARD	MAX	MAXIMUM
BTWN	BETWEEN	MECH	MECHANICAL
BLDG	BUILDING	MIN	MINIMUM
BLKG	BLOCKING	MTL	METAL
BS	BOTH SIDES	N/A	NOT APPLICABLE
BOT	BOTTOM	NIC	NOT IN CONTRACT
BTWN	BETWEEN	NTS	NOT TO SCALE
BLVD	BOULEVARD	OC	ON CENTRE
CJ	CONTROL JOINT	OHD	OVERHEAD
CLAD	CLADDING	OVH	OVERHANG
CLG	CEILING	OWD	OUTSIDE WORK
COL	COLUMN	PF	PREFINISHED
CONC	CONCRETE	PFRP	PREFORMATED
CONT	CONTINUOUS	PLY	PLYWOOD
CONST	CONSTRUCTION	PS	PRESSED STEEL
CMW	COMPLETE WITH	REM	REMOVED
DEMO	DEMOLISH	REQD	REQUIRED
DIM	DIMENSION	RO	ROUGH OPENING
DW	DRYWALL	SCW	SOLID CORE DOOR
DWG	DRAWING	SCHED	SCHEDULED
EA	EACH	SHTG	SHEATHING
ELEC	ELECTRICAL	SIM	SIMILAR
EL	ELEVATION		
ENG	ENGINEERED	SPECD	SPECIFIED
EX	EXISTING	ST	STEEL
EXT	EXTERIOR	STRUCT	STRUCTURAL
SQ	EQUAL	T & B	TOP AND BOTTOM
FC	FIBRE CEMENT	TOC	TOP OF
FF	FINISH FLOOR	TYP	TYPICAL
FDN	FOUNDATION	UNO	UNLESS NOTED OTHERWISE
GH	HIGH	VIF	VERIFIED IN
FLR	FLOOR	VB	VAPOUR BARRIER
GA	GAUGE	VERT	VERTICAL
GALV	GALVANIZED	WD	WOOD
HM	HOLLOW METAL	W/	WITH
HMP	HOLLOW METAL PRIMATED	@	DIAMETER
HOR	HORIZONTAL	℄	CENTRE LINE
HT	HEIGHT	@	AT
INSUL	INSULATION		

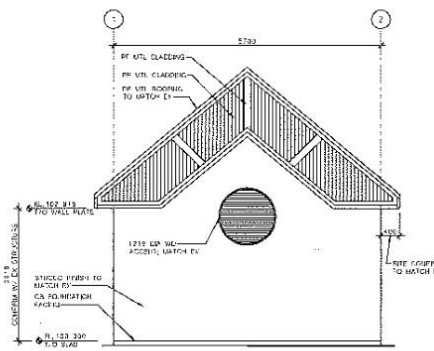

5 SOUTH ELEVATION - 1:50

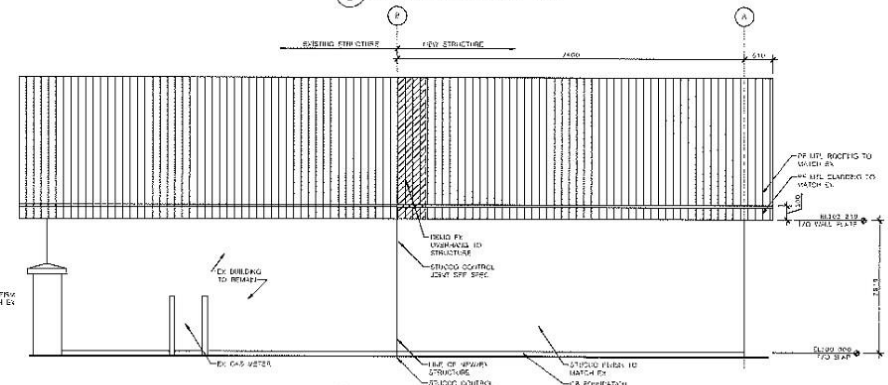

7 WEST ELEVATION - 1:50

KREATE
KREATE ARCHITECTURE AND DESIGN LTD.

BBK STRUCTURAL ENGINEERS

HDA ENGINEERING LTD
Mechanical Engineering Consultants
580 Argyle Street, Regina, Saskatchewan S4T 1Z1
Phone: (306) 525-9815
Fax: (306) 525-6389
E-mail: hda@hdaeng.com
MECHANICAL

ALFA ENGINEERING LTD.
Consulting Electrical Engineers
Regina, Saskatchewan
ELECTRICAL

ISSUE	DESCRIPTION	DATE
-	-	-

GENERAL NOTES:

1. ALL DIMENSIONS SHOWN IN METRIC (millimetres).
2. THIS DRAWING MUST NOT BE SCALED. DIMENSION INFORMATION IS TO BE RECEIVED FROM ATTACHED CONSULTANT DWGS.
3. VERIFY ALL DIMENSIONS, DATUMS, AND LEVELS PRIOR TO THE COMMENCEMENT OF EACH STAGE OF WORK.
4. REPORT ALL ERRORS OR NOTED OMISSIONS TO THE PRIME CONSULTANT IMMEDIATELY UPON DISCOVERY. ASSET FURTHER INSTRUCTIONS PRIOR TO PROCEEDING WITH THE AFFECTED COMPONENT OF WORK.

CLIENT INFORMATION:

REGINA DOWNTOWN BUSINESS IMPROVEMENT DISTRICT
1922 SCARTH STREET (2nd FLOOR)
REGINA, SASKATCHEWAN
S4P 2G3

PROJECT TITLE:

PROPOSED CONSTRUCTION
VICTORIA PARK STORAGE FACILITY
REGINA, SASKATCHEWAN

DRAWING TITLE:

NOTES
PLANS
ELEVATIONS

DRAWN BY	CHECKED BY	APPROVED
SCALE AS SHOWN	DATE	DRAWING NO.
16-20		A-1

THIS DRAWING IS THE PROPERTY AND COPYRIGHT OF KREATE ARCHITECTURE AND DESIGN LTD. AND MAY NOT BE USED OR REPRODUCED WITHOUT PERMISSION.
© KREATE

APPENDIX A