
Appendix A-3.2

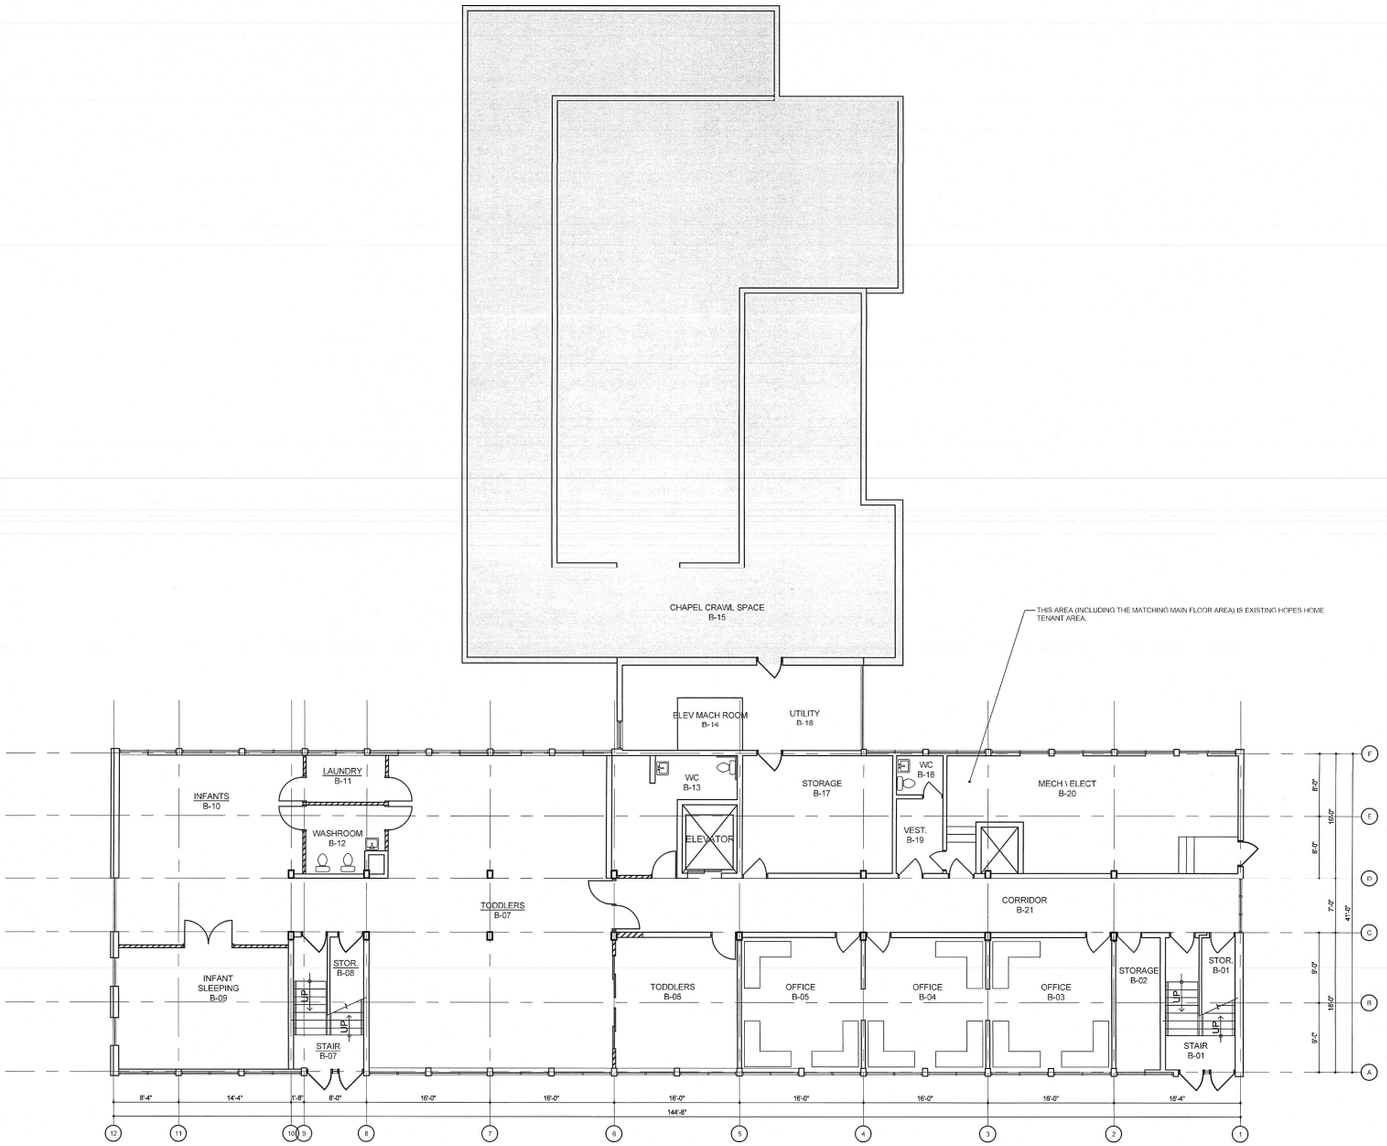

1 / A-2 BASEMENT PLAN
1/8" = 1'-0"

Alton Tangedal Architect Ltd.
100-1170 8th Ave., Regina, SK. S4R 1C9
Tel: 306.789.9141 Fax: 306.789.9676
Email: mail@altonark.ca
Website: www.altontangedalarchitect.com

Alton Tangedal M. Arch. SAA MRAIC

NICOR DEVELOPMENTS INC.

NO.	DATE	REVISION
0	31 AUG 2017	ISSUED FOR CONTRACT ZONING

REVISION BLOCK

PROJECT

JOHN PAUL II CENTRE
REDEVELOPMENT FOR
REZONING APPLICATION

DRAWING

BASEMENT PLAN

DESIGN	•	A.C.T.
DRAWN	•	T.L.M.
DATE	•	31 AUG 2017
PROJECT	•	17095

SHEET NO. • REVISION NO.

A-2