Appendix A-3.3

left hand
architecture & design inc.

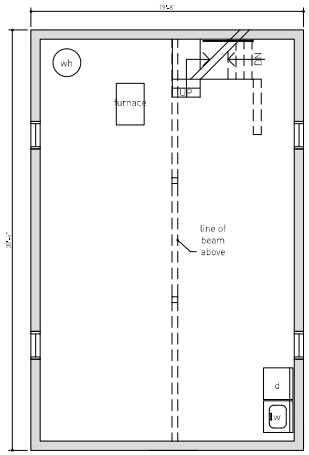

1 BASEMENT FLOOR PLAN
1/4" = 1'-0"

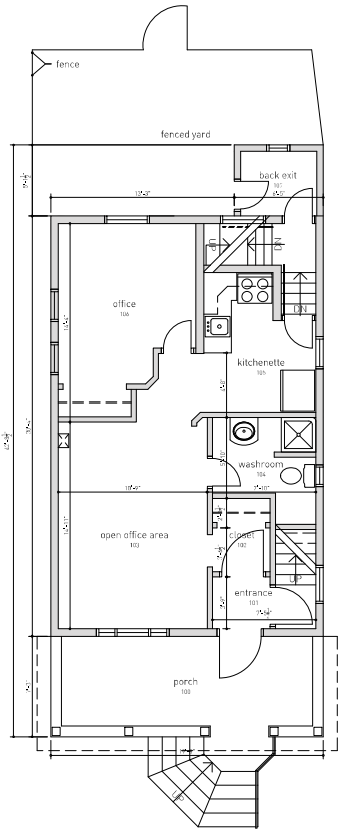

2 MAIN FLOOR PLAN
1/4" = 1'-0"

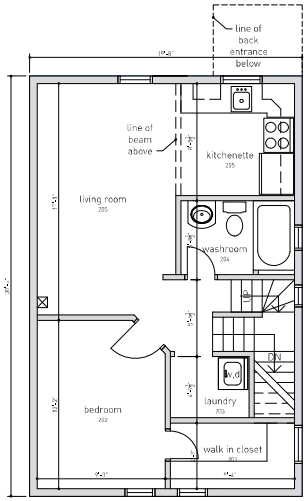

3 SECOND FLOOR PLAN (secondary suite)
1/4" = 1'-0"

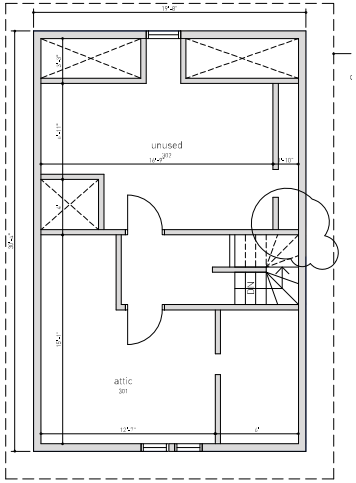

4 ATTIC FLOOR PLAN
1/4" = 1'-0"

TRUE NORTH
PAPER NORTH

NOTE : ALL WALLS EXISTING. NO WALL LOCATION ALTERATIONS PROPOSED

ISSUED SET		
00	2018/04/25	DISCRETIONARY USE APP.
REV. #	DATE	DESCRIPTION

PROJECT

2119 LORNE STREET
REGINA, SK. S4P 2M6

DISCRETIONARY USE APPLICATION

DRAWING

EXISTING FLOOR PLANS

DESIGNED BY	AC
DRAWN BY	AC
REVIEWED BY	AC
PROJECT	18003
DATE	2018/04/25
SCALE	1/4" = 1'-0"

SHEET NO.

a2.0

www.lefthandarch.com