Appendix A-3.3

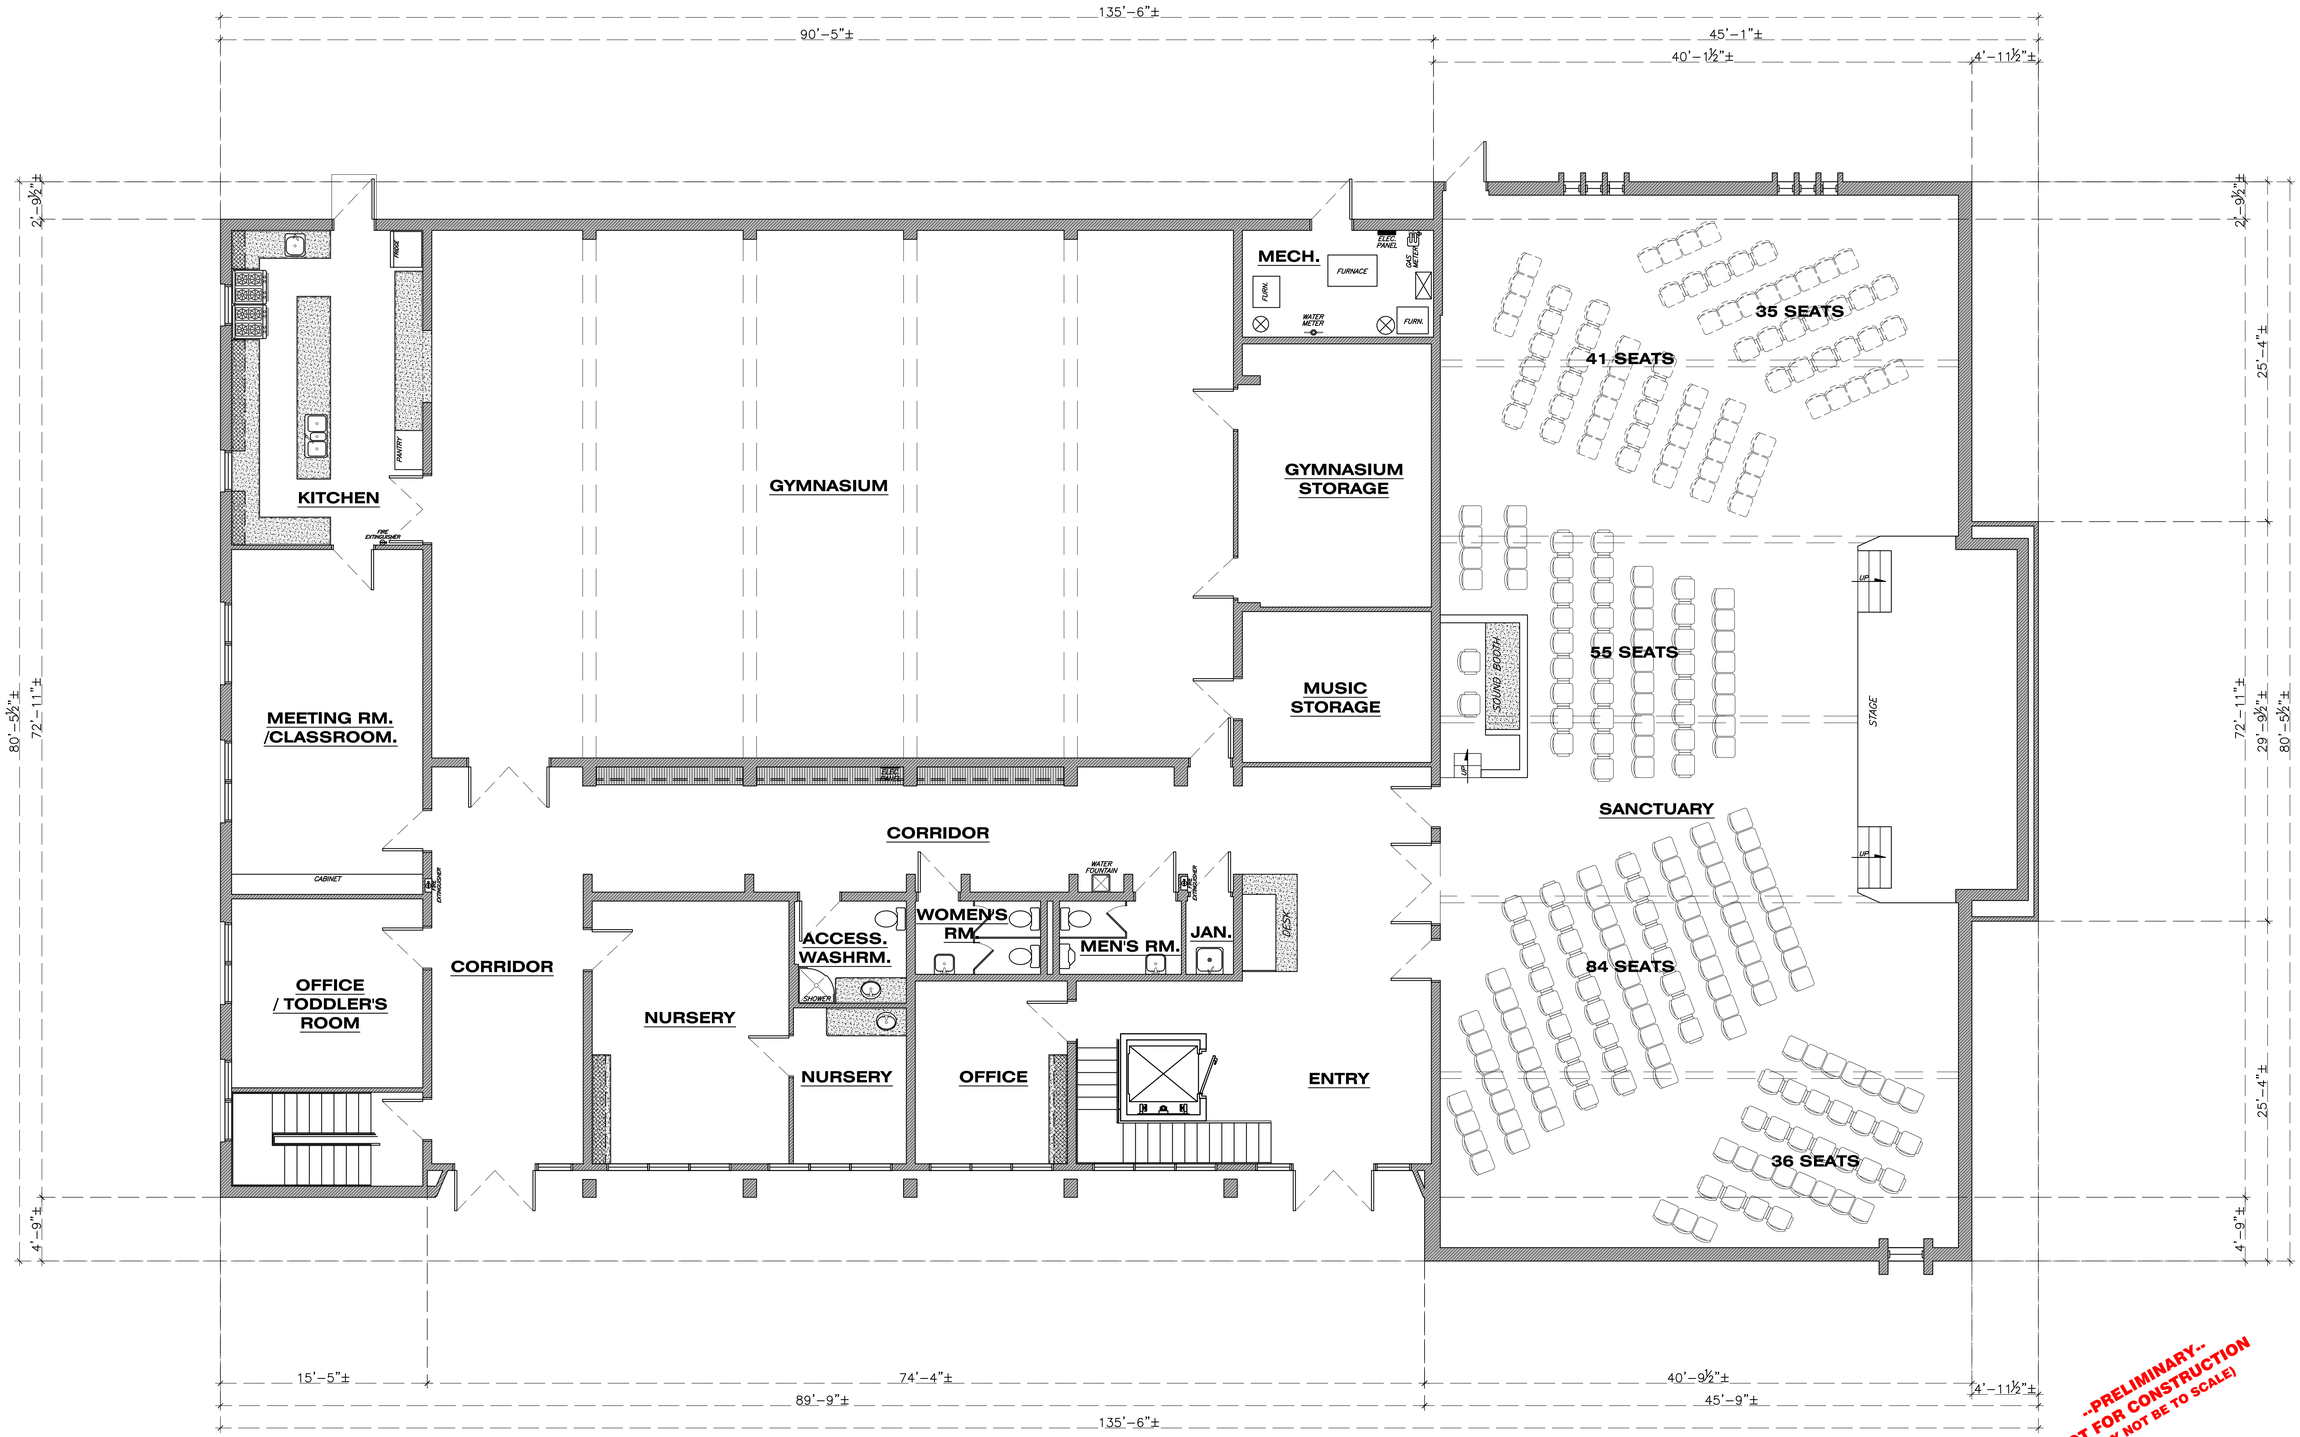

PROPOSED MAIN FLOOR PLAN
3/16"=1'-0"

175 SEATS EXISTING
+76 NEW SEATS MAIN
+24 NEW SEATS 2ND
275 SEATS TOTAL

--PRELIMINARY--
NOT FOR CONSTRUCTION
(MAY NOT BE TO SCALE)

DATE JULY 2018 | DRAWN BY LLA | CHECKED BY LLA
PROJECT NO. #17004

DRAWING TITLE: PROPOSED MAIN FLOOR PLAN

PROJECT: KING'S CORNER CHURCH OF GOD
PROPOSED ADDITION & RENOVATION
2110 KING STREET
REGINA, SASKATCHEWAN

Layne Arthur Architecture Ltd.
306-569-2779
REGINA, SASKATCHEWAN

PRE#1
P3