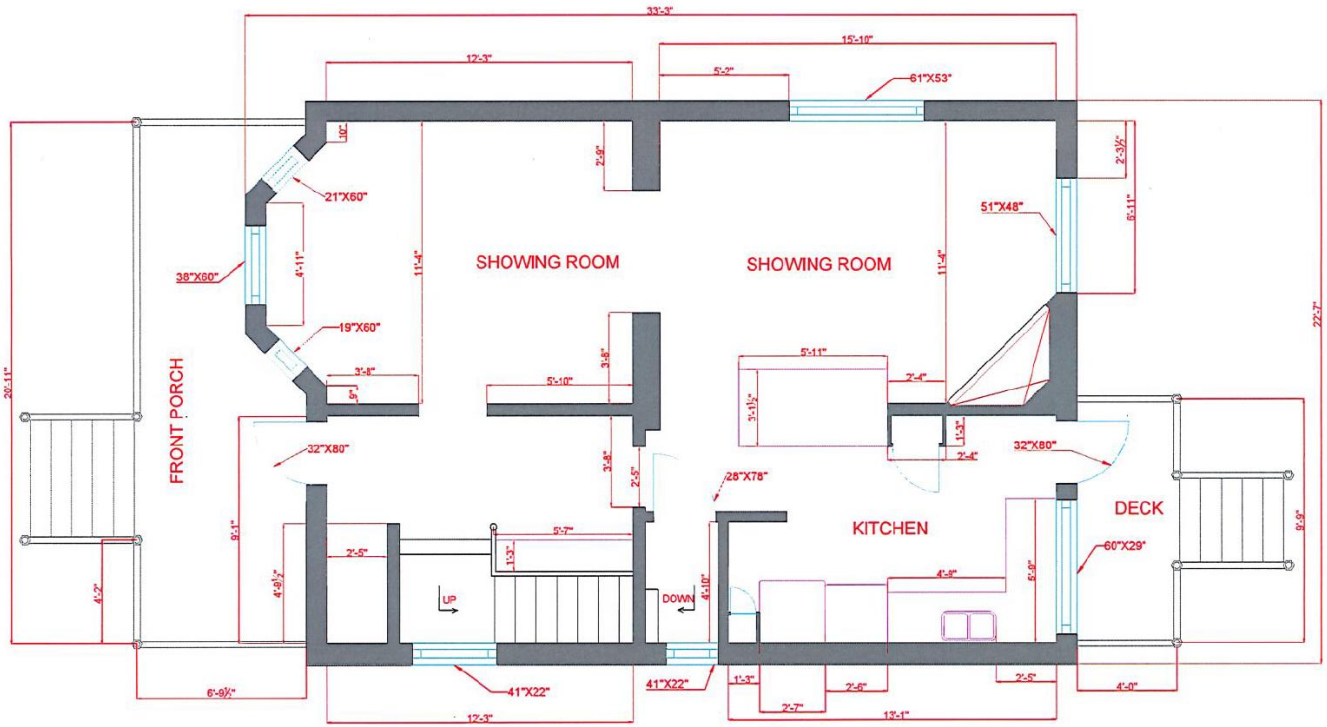

NORTH

1 / A1 A1 — MAIN FLOOR RENOVATION PLAN

1/2" =1'-0"

NOTES
1. ALL MEASUREMENT ARE ONLY FOR PREVIOUSLY RENOVATION, DO NOT HAVE ANY NEW CHANGES BY RESPECTIVE TRADES
2. MECHANICAL AND ELECTRICAL SYSTEMS DO NOT NEED TO BE DEVELOPED WITH OWNER BY RESPECTIVE TRADES
3. ALL DIMENSIONS ARE IN IMPERIAL MEASUREMENT UNLESS OTHERWISE ONLY.
4. UNIT USE AREA SQUARE IMPERIAL ARE TO CENTERLINE OF INTERIOR WALLS.

UNIT USE AREA	
SHOWING ROOM AREA	335.9 SQF
KITCHEN AREA	118.8 SQF
CORRIDOR AREA	173.1 SQF
TOTAL AREA	627.8 SQF

ENGINEERING TECHNOLOGY GROUP

3223, REGNA, SK
S4V 3B2
(306) 595-6048

NO.	REVISION/ISSUE	DATE

FIRM NAME AND ADDRESS
102062482 SASKATCHEWAN INC.
2197 ROSE STREET, REGINA,SK

PROJECT AND ADDRESS
MAIN FLOOR
2197 ROSE STREET, REGINA,SK

DRAWN Yanhonh,Han
CHECKED Yuze,Yang
DATE Jan. 21, 2019
SHEET
DRAWING NO. ROSE001-2019
REV. NO. A1

Appendix A-3.2