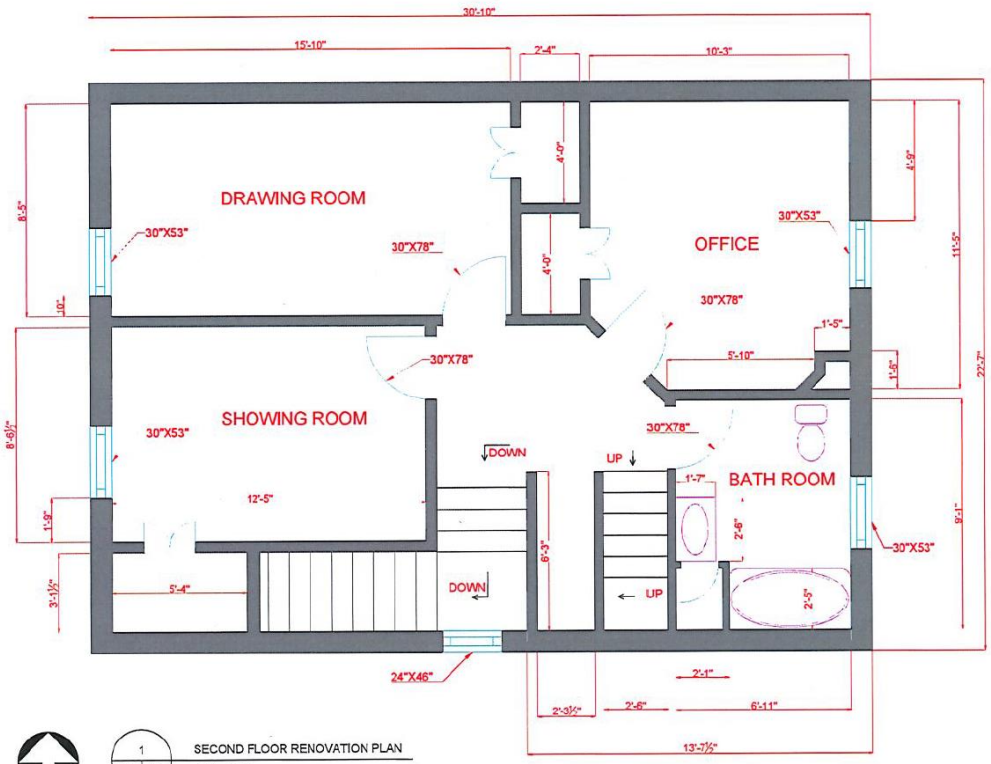

NORTH

1 | A1 A1 SECOND FLOOR RENOVATION PLAN

1/2" =1'-0"

NOTES
1. ALL MEASUREMENT ARE ONLY FOR PREVIOUSLY RENOVATION, DO NOT HAVE ANY NEW CHANGES BY RESPECTIVE TRADES
2. MECHANICAL AND ELECTRICAL SYSTEMS DO NOT NEED TO BE DEVELOPED WITH OWNER BY RESPECTIVE TRADES
3. ALL DIMENSIONS ARE IN IMPERIAL MEASUREMENT UNLESS OTHERWISE ONLY.
4. UNIT USE AREA SQUARE IMPERIAL ARE TO CENTERLINE OF INTERIOR WALLS.

UNIT USE AREA	
SHOWING ROOM AREA	122.7 SQF
DRAWING ROOM AREA	151.0 SQF
OFFICE AREA	126.3 SQF
BATHROOM AREA	62.8 SQF
CORRIDOR AREA	147.7 SQF
TOTAL AREA	610.0 SQF

ENGINEERING TECHNOLOGY GROUP

3223, REGINA, SK
S4V 3B2
(306) 399-5048

NO.	REVISION/ISSUE	DATE

FIRM NAME AND ADDRESS
102062482 SASKATCHENWAN INC.
2187 ROSE STREET, REGINA,SK

PROJECT AND ADDRESS
SECOND FLOOR
2187 ROSE STREET, REGINA,SK

DESIGN Yanhong.Han	SHEET
CHECK Yuze.Yang	DRAWING NO. ROSE002-2019
DATE Jan.21, 2019	REV. NO. A1

Appendix A-3.3