Appendix A-3.5

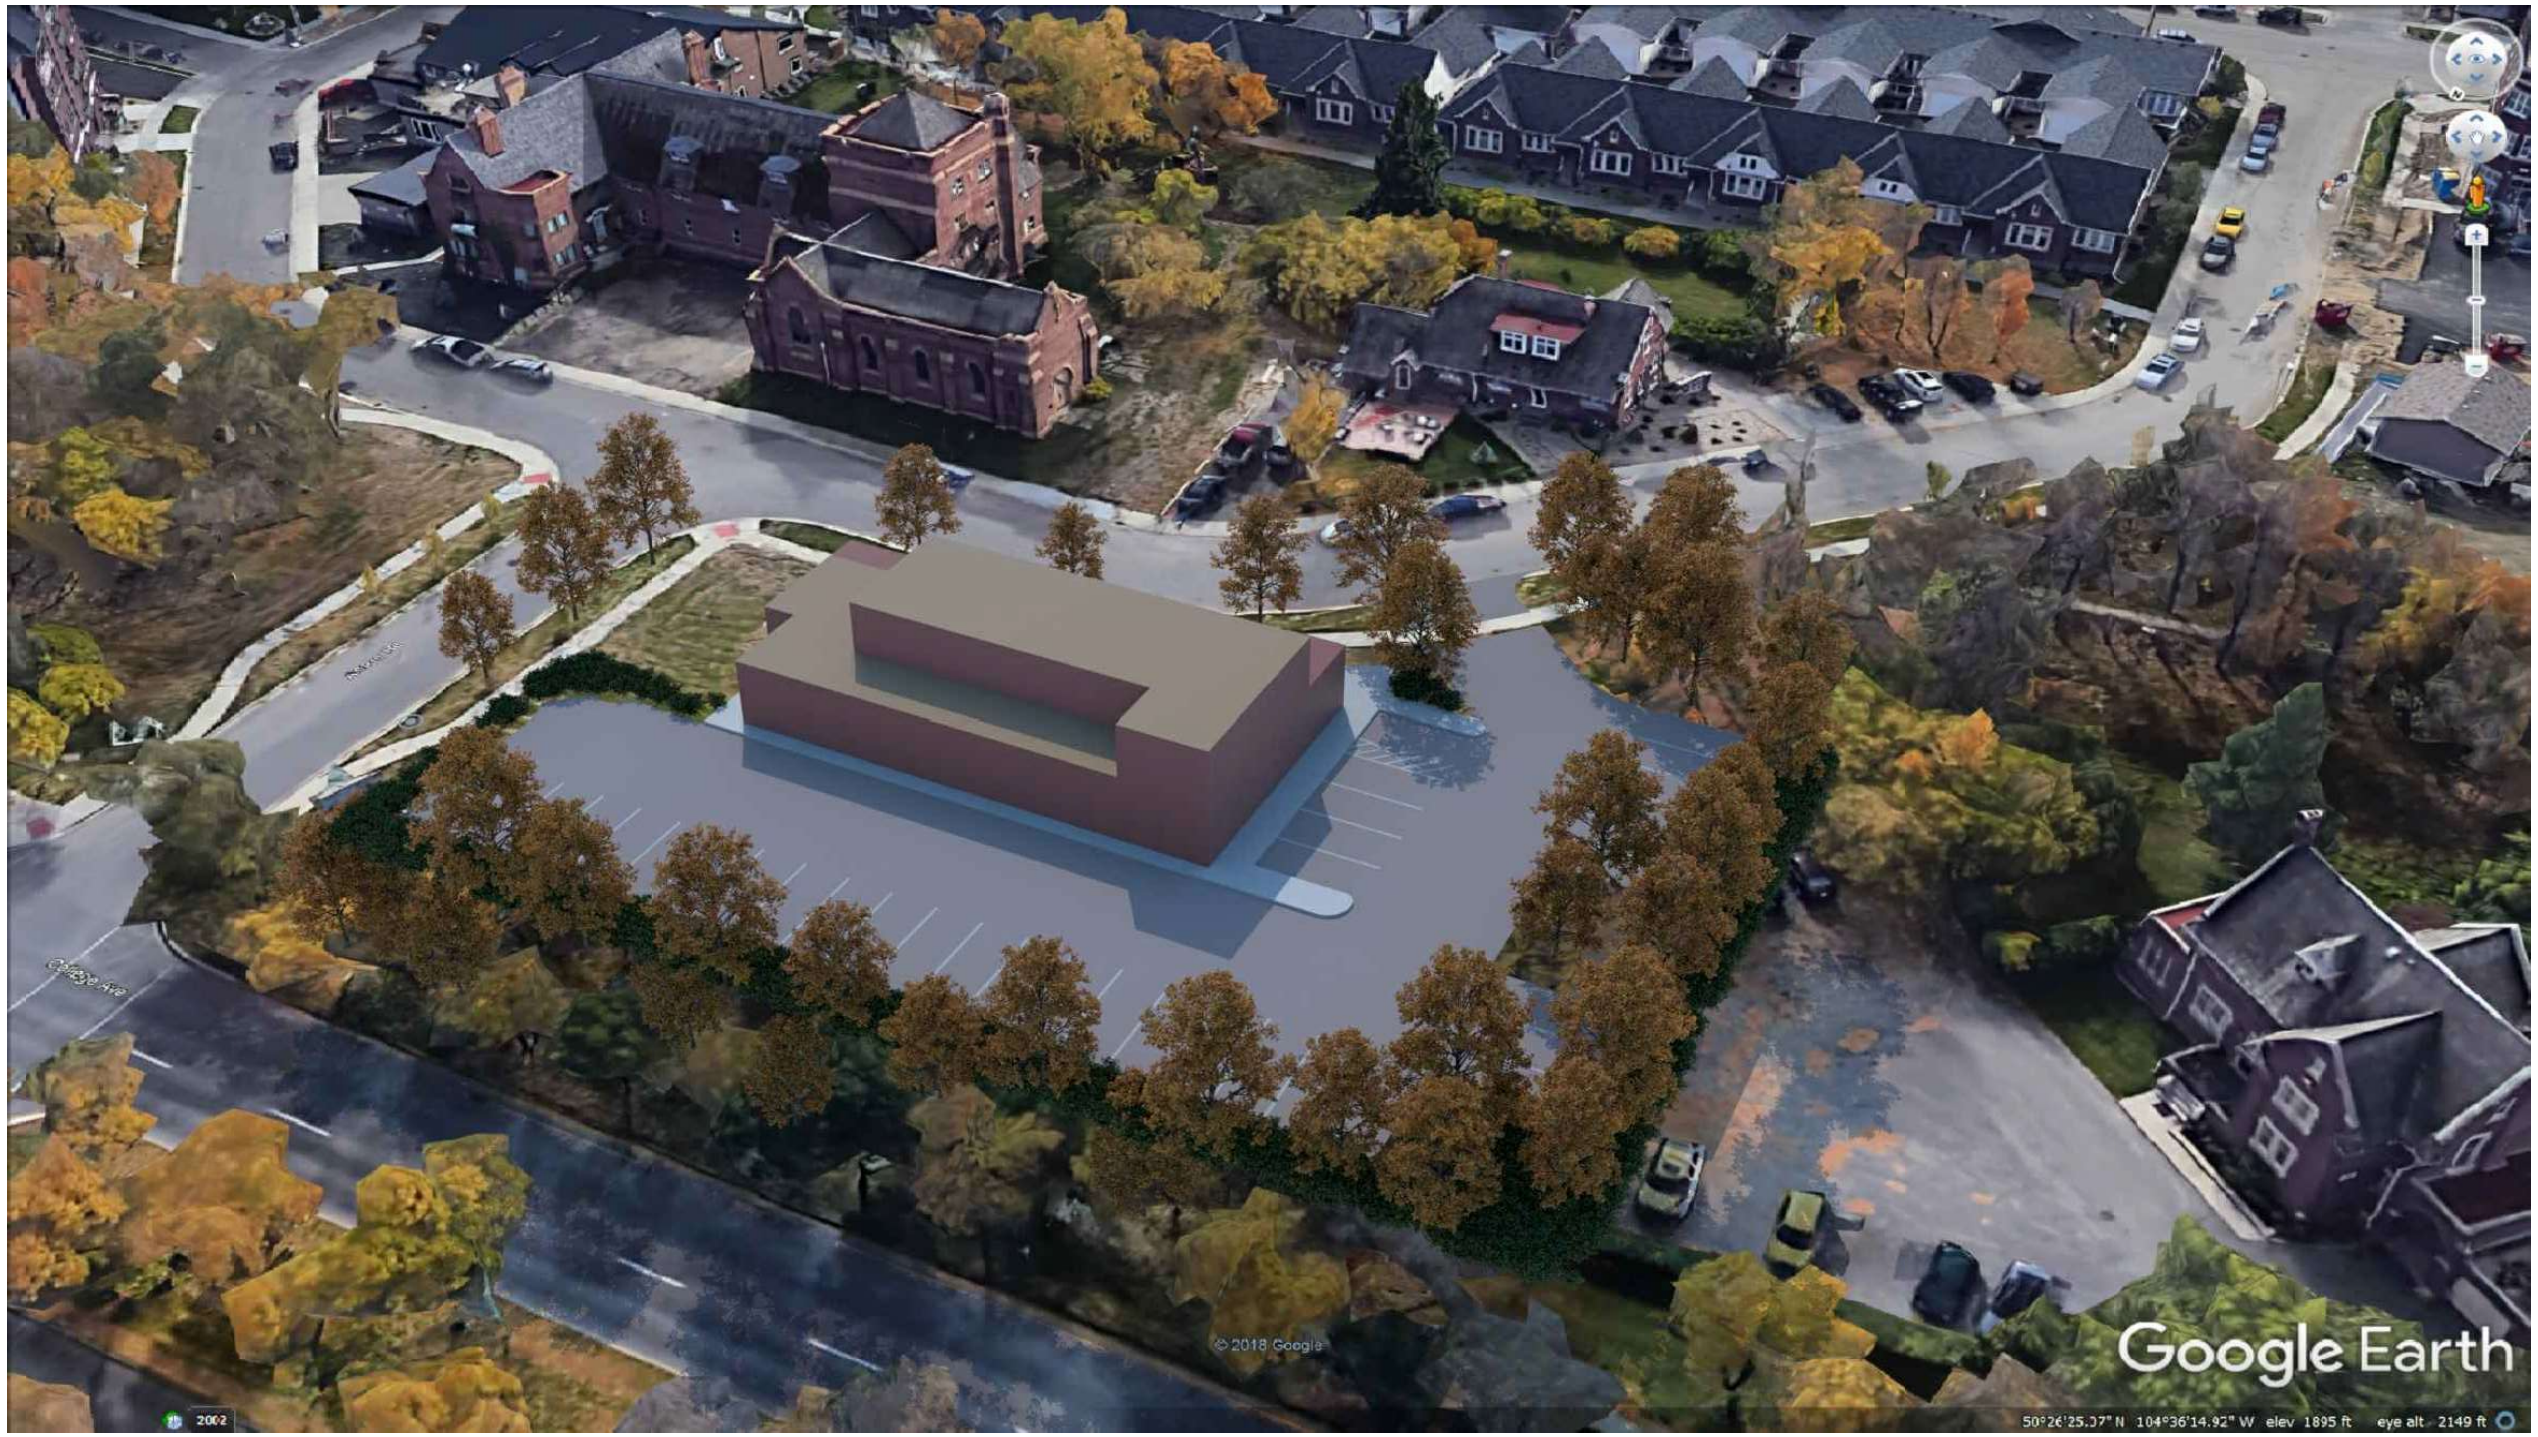

CONSULTANT

WALKER PROJECTS
Consulting Engineers • Project Managers
109 - 1621 Albert Street, Regina, Saskatchewan S4P 2S5
Telephone (306) 522-9434 Fax (306) 522-9431
www.walkerprojects.com

SEALS

REV.	DESCRIPTION	DATE

DRAWING TITLE
Massing Plan

PROJECT
Prairie Orthopaedics
& Sports Medicine
Proposed New Office
Regina, Saskatchewan

CLIENT
Fiorante Homes
& Commercial

DRAWN BY	DESIGNED BY	DATE	REVISION NO.
BDF		17April2019	R0

PROJECT NO.	DRAWING NO.
20190042	BD2.2