Appendix A-3

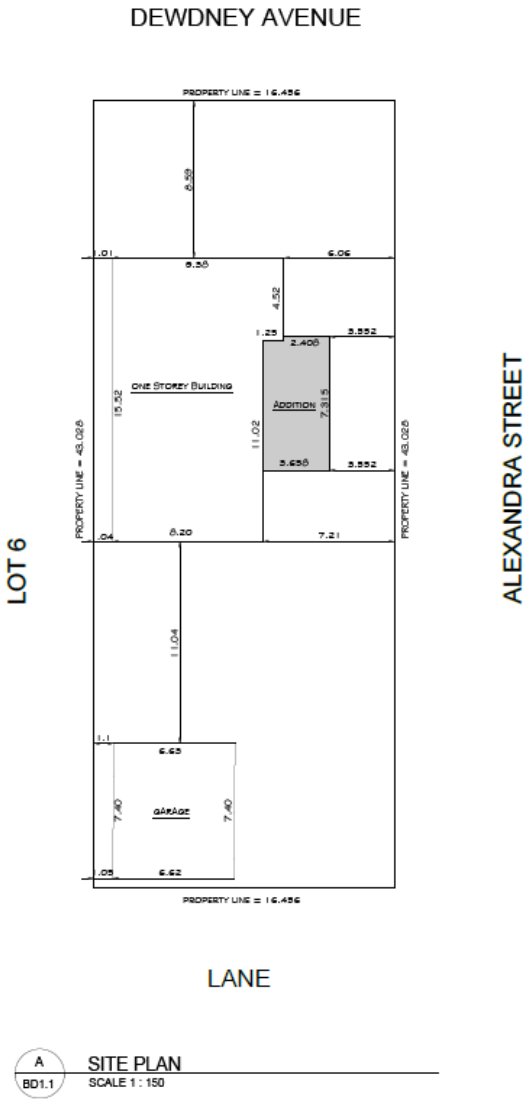

A / BD1.1 SITE PLAN
SCALE 1 : 150

Gilchuk Design & Drafting
130 HANLEY CRESCENT, WHITE CITY, SK
C: 306.535.9197 P: 306.584.3323
jason@gilchukdesign.com

REV	DESCRIPTION	DATE
-	-	-

SEALS:

GENERAL NOTES

- PRIOR TO PROCEEDING WITH CONSTRUCTION THE OWNER / CONTRACTOR SHALL BE RESPONSIBLE TO CHECK AND VERIFY ALL INFORMATION, DIMENSIONS, AND SPECIFICATIONS OF THIS PLAN AND OBTAIN A BUILDING PERMIT FROM THE AUTHORITY HAVING JURISDICTION. ANY DISCREPANCIES SHALL BE REPORTED TO THE DRAFTSMAN BEFORE CONSTRUCTION COMMENCES.
- BUILDING GRADE ELEVATIONS ARE SUGGESTED ONLY AND MAY HAVE TO BE REVISED TO SUIT EXACT SITE CONDITIONS.
- ALL CONSTRUCTION SHALL BE IN ACCORDANCE WITH THE NATIONAL BUILDING CODE OF CANADA, CURRENT EDITION AND THE AUTHORITY HAVING JURISDICTION.
- WINDOW SIZES & LOCATIONS SHALL BE CONFIRMED BY THE OWNER.
- UTILITY COMPANIES SHALL BE CONTACTED TO LOCATED ALL UNDER GROUND SERVICES PRIOR TO ANY EXCAVATING COMMENCING.

ABBREVIATIONS

TOO = TOP OF
UNDERSIDE
MDF = MEDIUM DENSITY FIBREBOARD
OSB = ORIENTED STRAND BOARD
P.T. = PRESSURE TREATED
KD = KNOCK DOWN
HCW = HOLLOW CORE WOOD
SCW = SOLID CORE WOOD
HCM = HOLLOW CORE METAL
ICF = INSULATED CONCRETE FORM
PS = PRESSED STEEL
MI = METAL INSULATED
D.FIR = DOUGLAS FIR
S.P.F. = SPRUCE PINE FIR
OWJ = OPEN WEB WOOD JOIST
TGS = TONGUE AND GROOVE
PRE FIN = PRE FINISHED
REINF = REINFORCED
GIB = GRADE B/UM
CONC = CONCRETE
CONT = CONTINUOUS
WD = WOOD
B.U. = BUILT UP
N.B.C. = NATIONAL BUILDING CODE
HSS = HOLLOW STRUCTURAL STEEL
CANT = CANTILEVER

THE CIRCLE PROJECT ASSOC. LTD.

4401 DEWDNEY AVENUE
REGINA, SASKATCHEWAN

TITLE: SITE PLAN
DRAWN BY: JASON GILCHUK
DATE: JULY 4, 2019
JOB NO.: 8796
SCALE: AS NOTED
SHEET NO.: BD1.1
REVISION: -