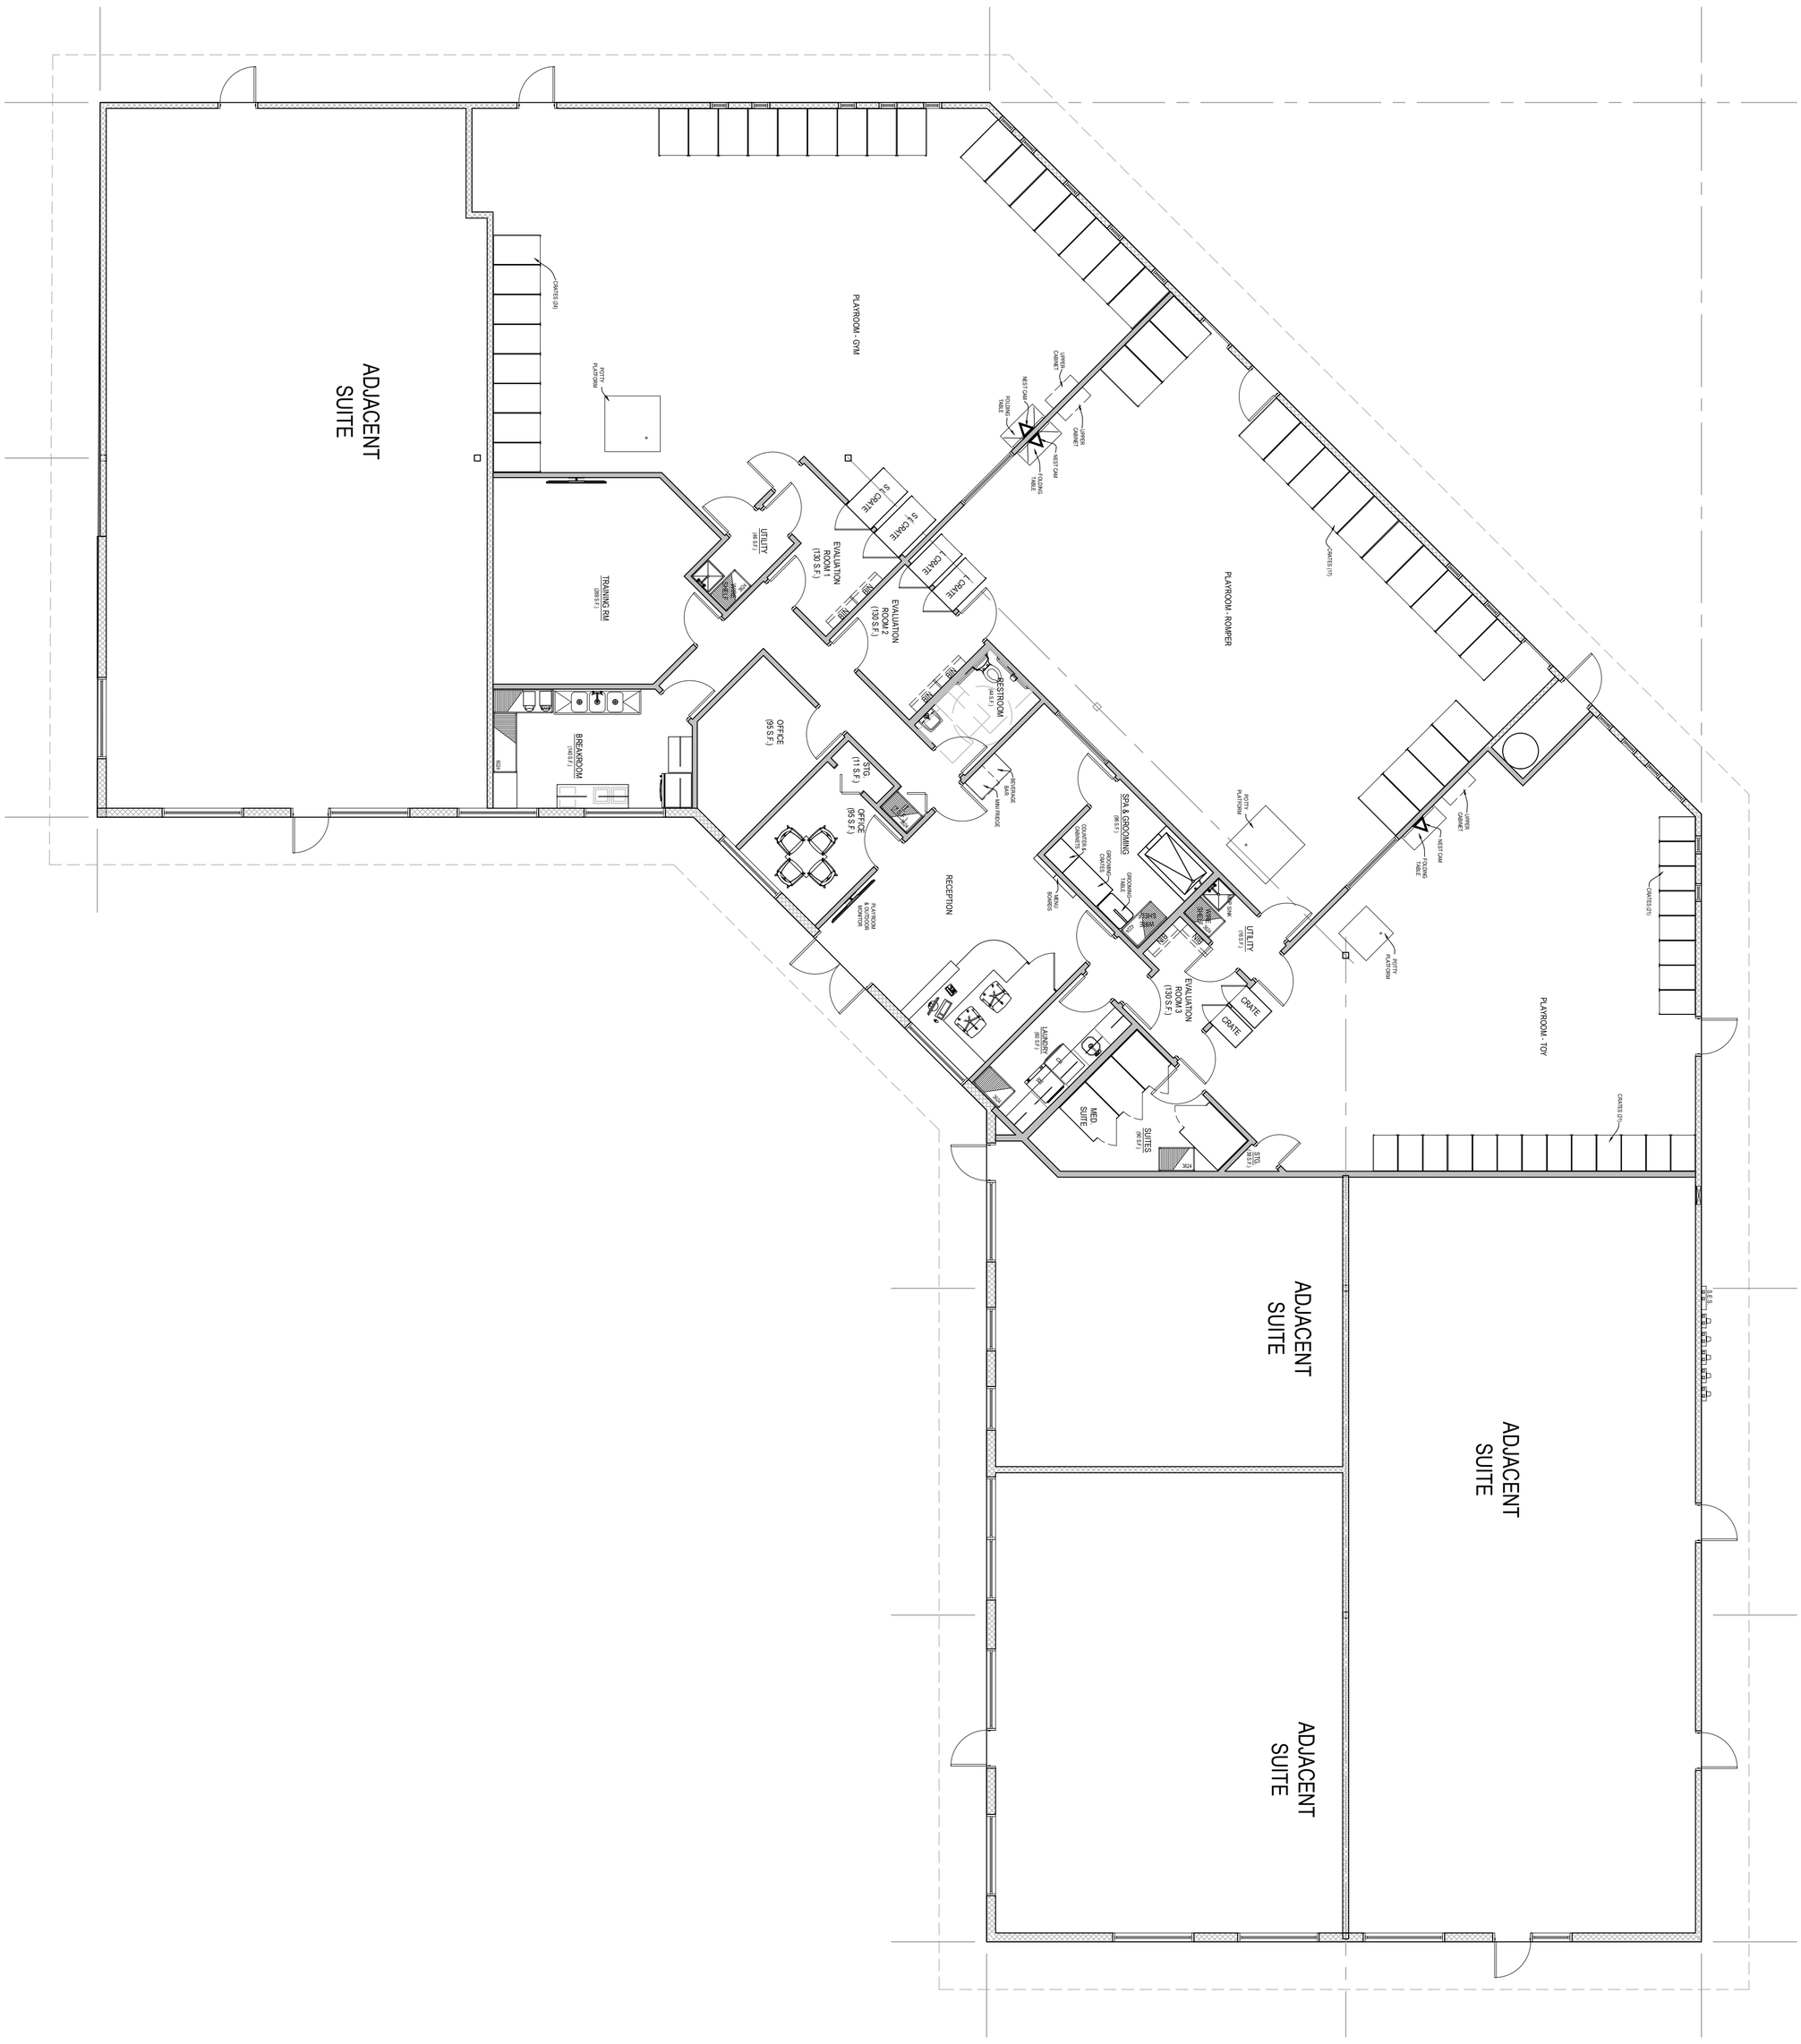

1 CONCEPTUAL FLOOR PLAN
1/8" = 1'-0"

1427 N. 3rd Street
Phoenix, Arizona 85004
Phone: 602 241 7871
Fax: 602 241 7874

DOGTOPIA
1818 VICTORIA AVENUE EAST
REGINA, SK. CANADA

design: RDO
drawn: JO
check: JDO

revisions:

SHEET
PA100
of
PROJECT: A0260719