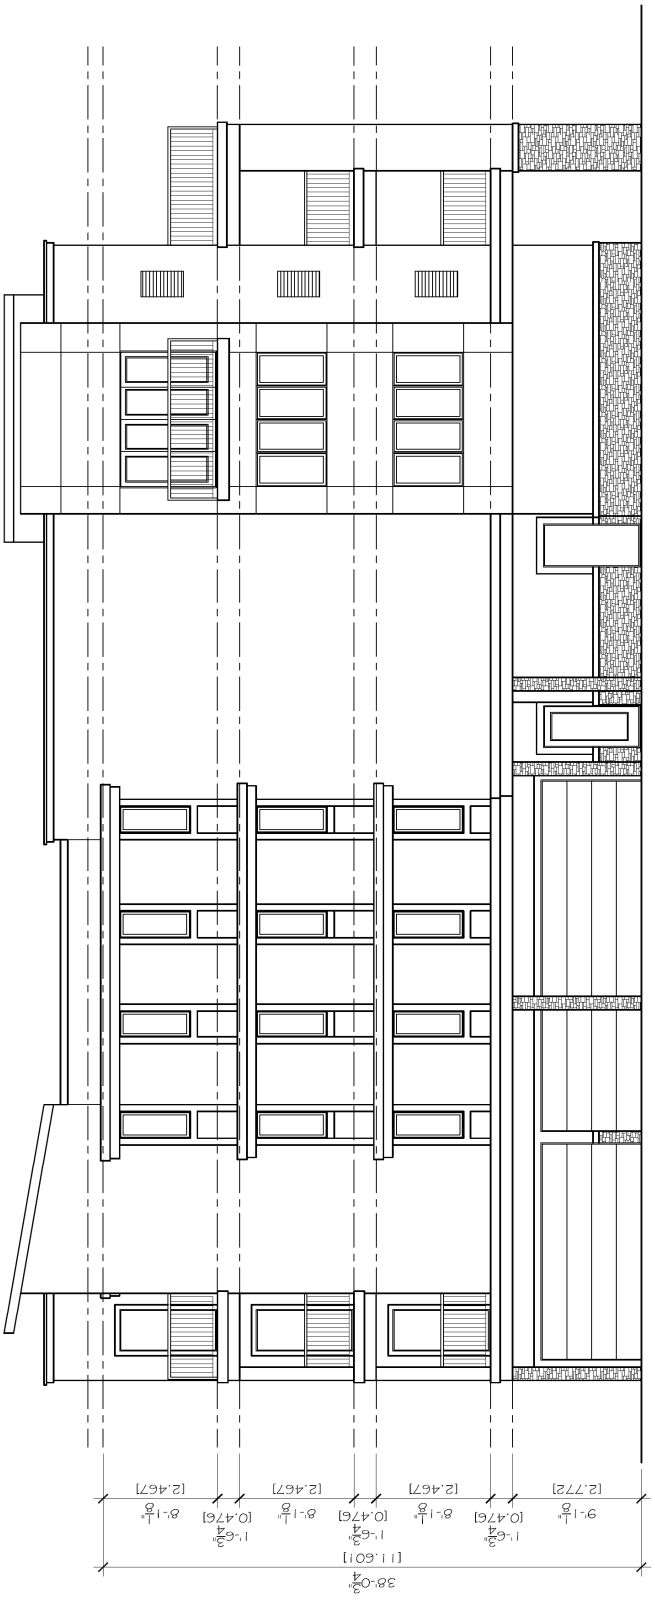


DRAWING NO. A-2

DRAWING TITLE: EXTERIOR ELEVATIONS

DESIGNED BY JR

DRAWN BY MH

SCALE 3/16" = 1'-0"

DATE FEB. 22, 2013

PROJECT 722 17TH AVE APARTMENT REGINA, SASKATCHEWAN

ROBINSON RESIDENTIAL PERSONALIZING HOME DESIGN

2343 BROAD STREET REGINA, SASKATCHEWAN CANADA S4P 1Y9 TEL: (306) 352-4477 FAX: (306) 352-4619

DISCLAIMER

1. Copyright of these plans remains with Robinson Residential Design Inc. Duplication of these plans & ideas or any part thereof is prohibited without prior written permission from Robinson Residential Design Inc.

2. Drawings are not to be scaled.

3. All plans are drawn to and are considered to be in accordance with the Model National Building Codes, zoning regulations and any municipal, provincial, federal or local regulations in force at the time of permit application. Any such building officials prior to construction. Any discrepancies must be reported and rectified by the owner/builder. All costs associated are the responsibility of the owner/builder.

4. Robinson Residential Design Inc. assumes no responsibility for any errors, omissions and any misuse of information contained in these plans. Any such errors, omissions and any misuse are the sole responsibility of the user of these drawings.

5. Builder to conform to National Building Code of Canada 2005 Part 9.