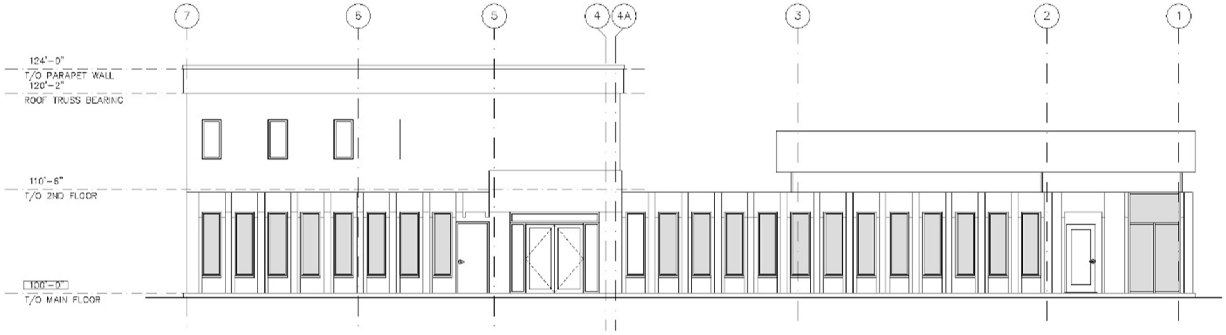

1 FRONT ELEVATION - NEW
SCALE 1/8"=1'

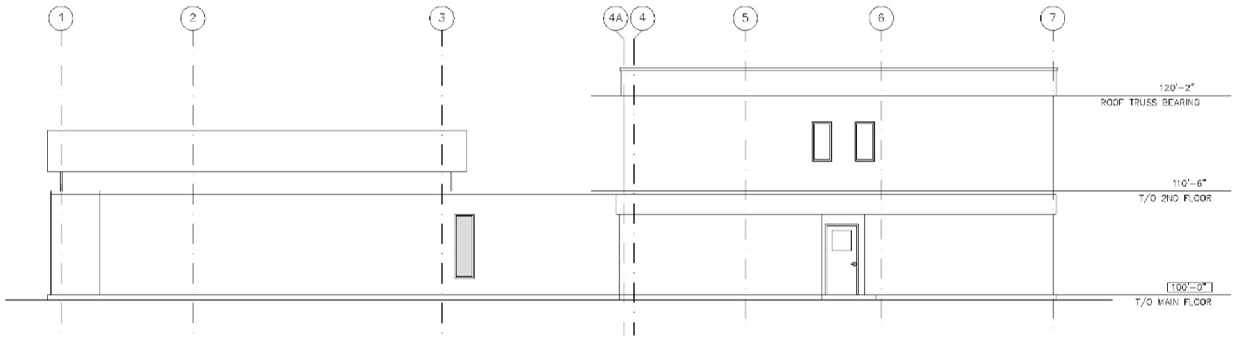

2 REAR ELEVATION - NEW
SCALE 1/8"=1'

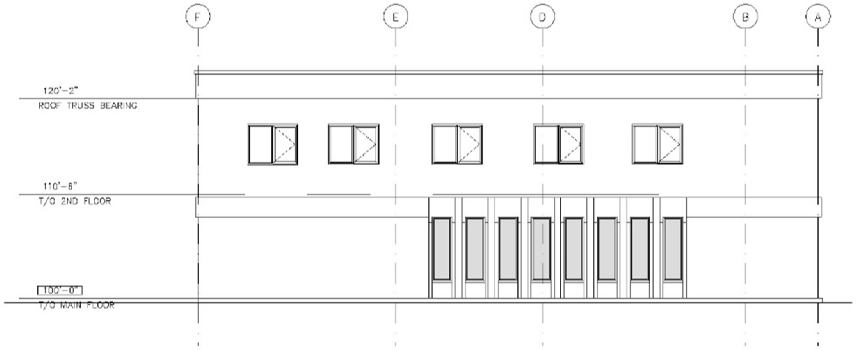

3 SIDE ELEVATION - NEW
SCALE 1/8"=1'

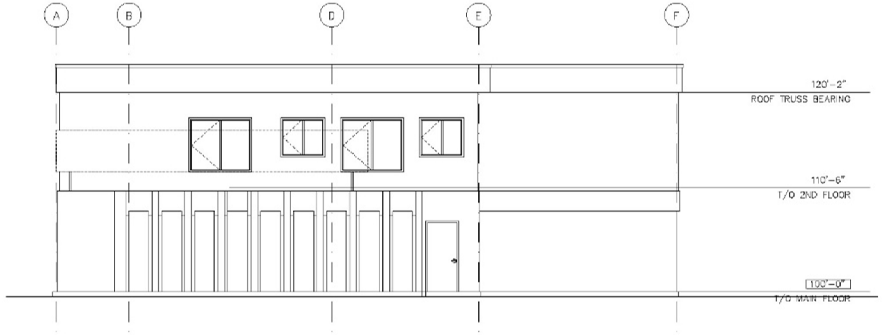

4 SIDE ELEVATION - NEW
SCALE 1/8"=1'

REVISIONS	DATE	REMARKS
1	–	–
2	–	–
3	–	–
4	–	–

CLIENT

ARCHITECT
de Lint + Edwards Architects
a partnership
200 - 1102 8th Avenue, Regina, Sk S4R 1C9
tel 306-359-3077 fax 306-525-5002

CONSULTANTS

PROJECT TITLE
CIRCLE PROJECT
3433 5TH AVENUE
REGINA

DRAWING TITLE
BUILDING ELEVATIONS

PROJECT NO:		
DATE: AUG/2020	DRAWN: YZ	REVISION NO.:
SCALE: YZ	CHECKED: DME	DATE ISSUED:
DRAWING REF:		

DRAWING NO.: A2-1