Appendix A-3.2

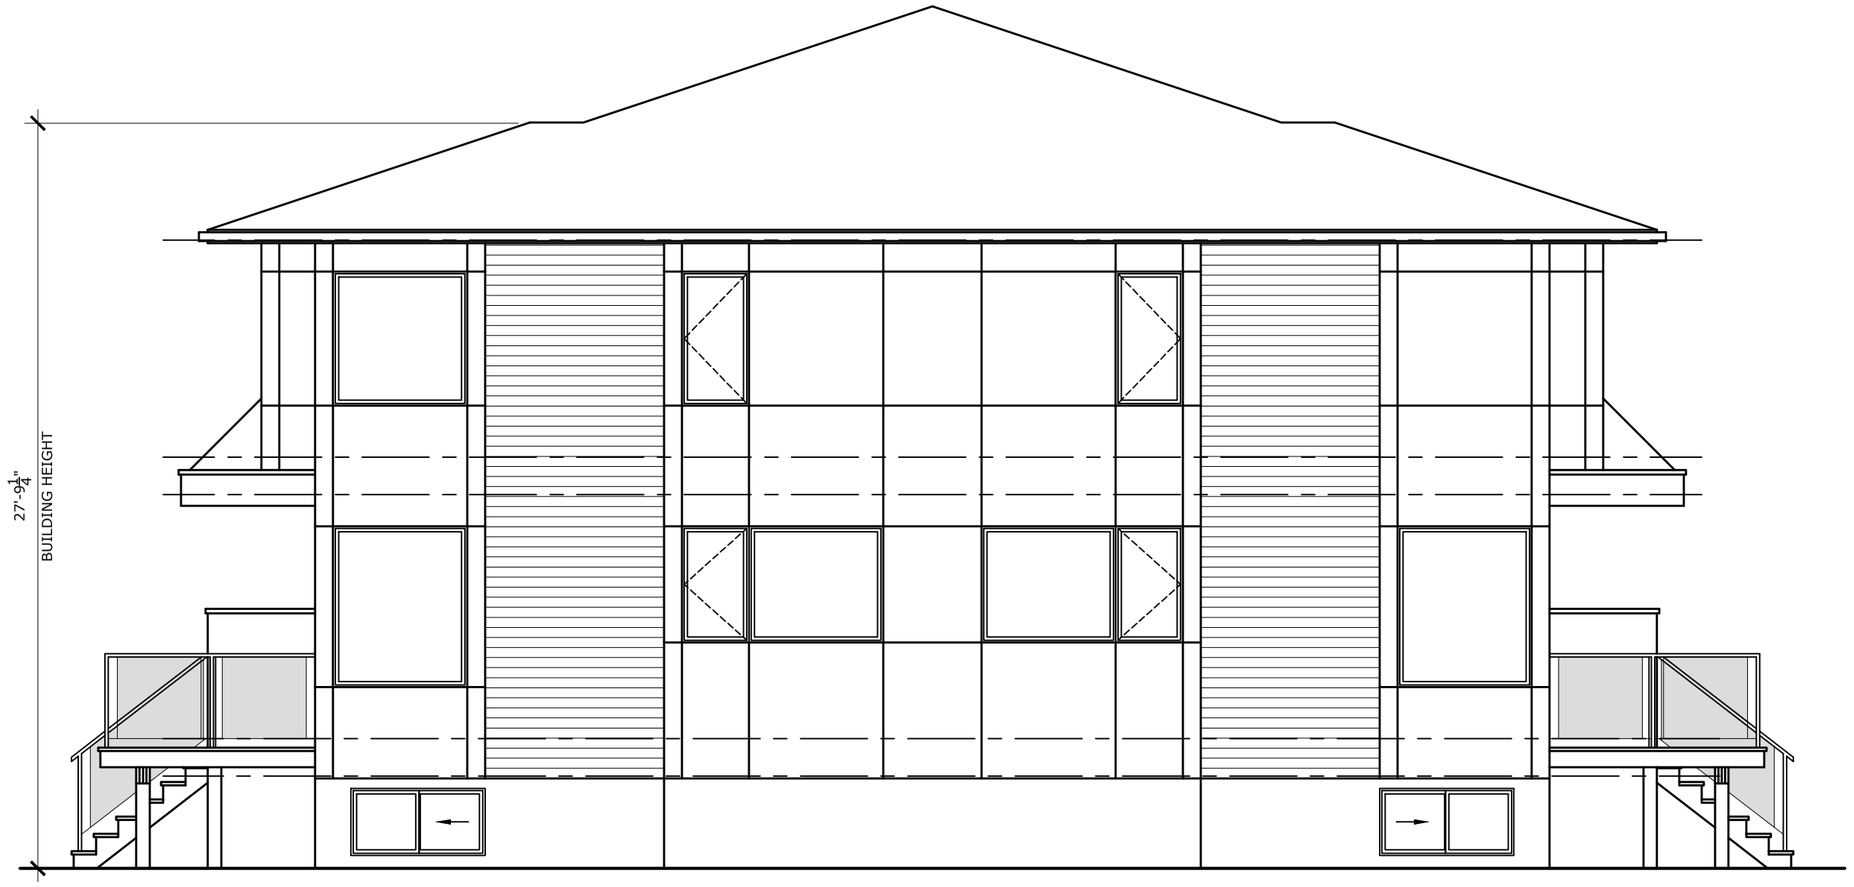

SIDE ELEVATION
SCALE: 3/16"=1'-0"

EXTERIOR FINISH SCHEDULE
FIBRE CEMENT LAPPED SIDING: HARDIE 'TIMBER BARK'
FIBRE CEMENT PANELS: HARDIE 'COBBLESTONE'
PREFINISHED FIBRE CEMENT TRIM: HARDIE 'COBBLESTONE'
PREFINISHED ALUMINUM RAIL: SABLE WITH GLASS INFILL PANEL
PREFINISHED FASCIA: COMMERCIAL BROWN
PREFINISHED GUTTERS: COMMERCIAL BROWN
ASPHALT SHINGLES: TIMBERLINE 'WEATHERED WOOD'
DOORS: WICKER
VINYL WINDOWS: WICKER
MECHANICAL VENTS: TO MATCH LAPPED SIDING ('TIMBER BARK') OR PANELS ('COBBLESTONE') DEPENDING ON LOCATION
CEMENTITOUS PARGING: GREY

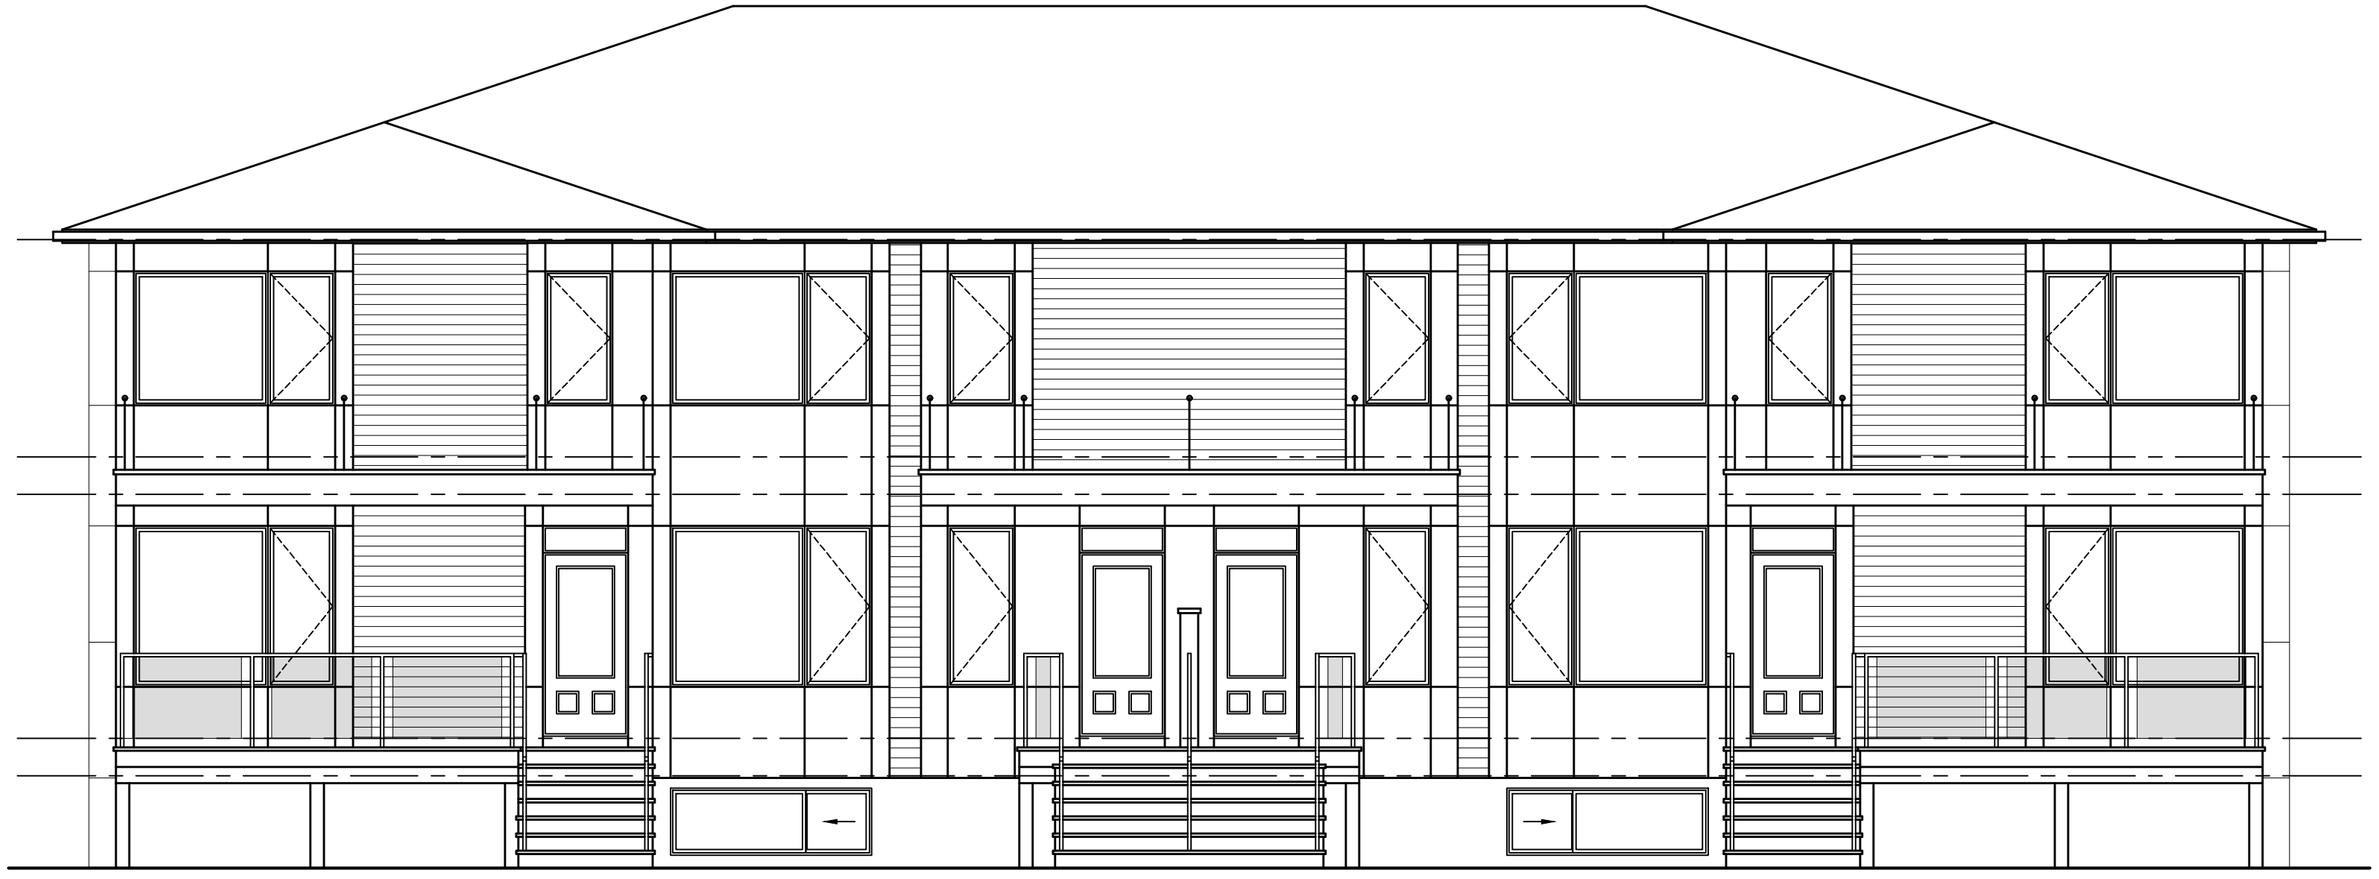

FRONT ELEVATION
SCALE: 3/16"=1'-0"

ROBINSON RESIDENTIAL
PERSONALIZING HOME DESIGN

DRAWINGS BY
ROBINSON
RESIDENTIAL
DESIGN INC.

2232 2ND AVENUE
REGINA, SASKATCHEWAN
CANADA S4R 1K3
TEL: (306) 352-6617
FAX: (306) 352-6619

DISCLAIMER
1. Copyright of these plans remains with Robinson Residential Design Inc. Duplication of these plans in whole or in part is strictly prohibited, without prior written permission from Robinson Residential Design Inc.
2. Drawings are not to be scaled.
3. These drawings are for a one-time build only.
4. All plans are drawn to suit the National Building Code of Canada. Due to Local building codes, zoning regulations and climatic conditions, plans must be reviewed by local building official prior to construction. All structural components indicated on these drawings must be reviewed and engineered by a licensed architect or engineer.
5. Robinson Residential Design Inc. assumes no liability or responsibility for any errors, omissions and any incidental or indirect or consequential damages whatsoever arising from the use of these drawings or the information provided therein.
6. Builder to conform to National Building Code of Canada Part 9.

PROJECT	PORCHLIGHT TOWNHOUSES		LOT	---	DRAWING TITLE	DESIGNED BY	SCALE	DRAWING NO.
BUILDER		CIVIC	5400 PARLIAMENT AVENUE	BLOCK	B	EXTERIOR ELEVATIONS	L.S.	3/16" = 1'-0"	A-1
		LOCATION	REGINA, SASKATCHEWAN	PLAN	102151796		DRAWN BY L.S.	DATE 2020-08-21