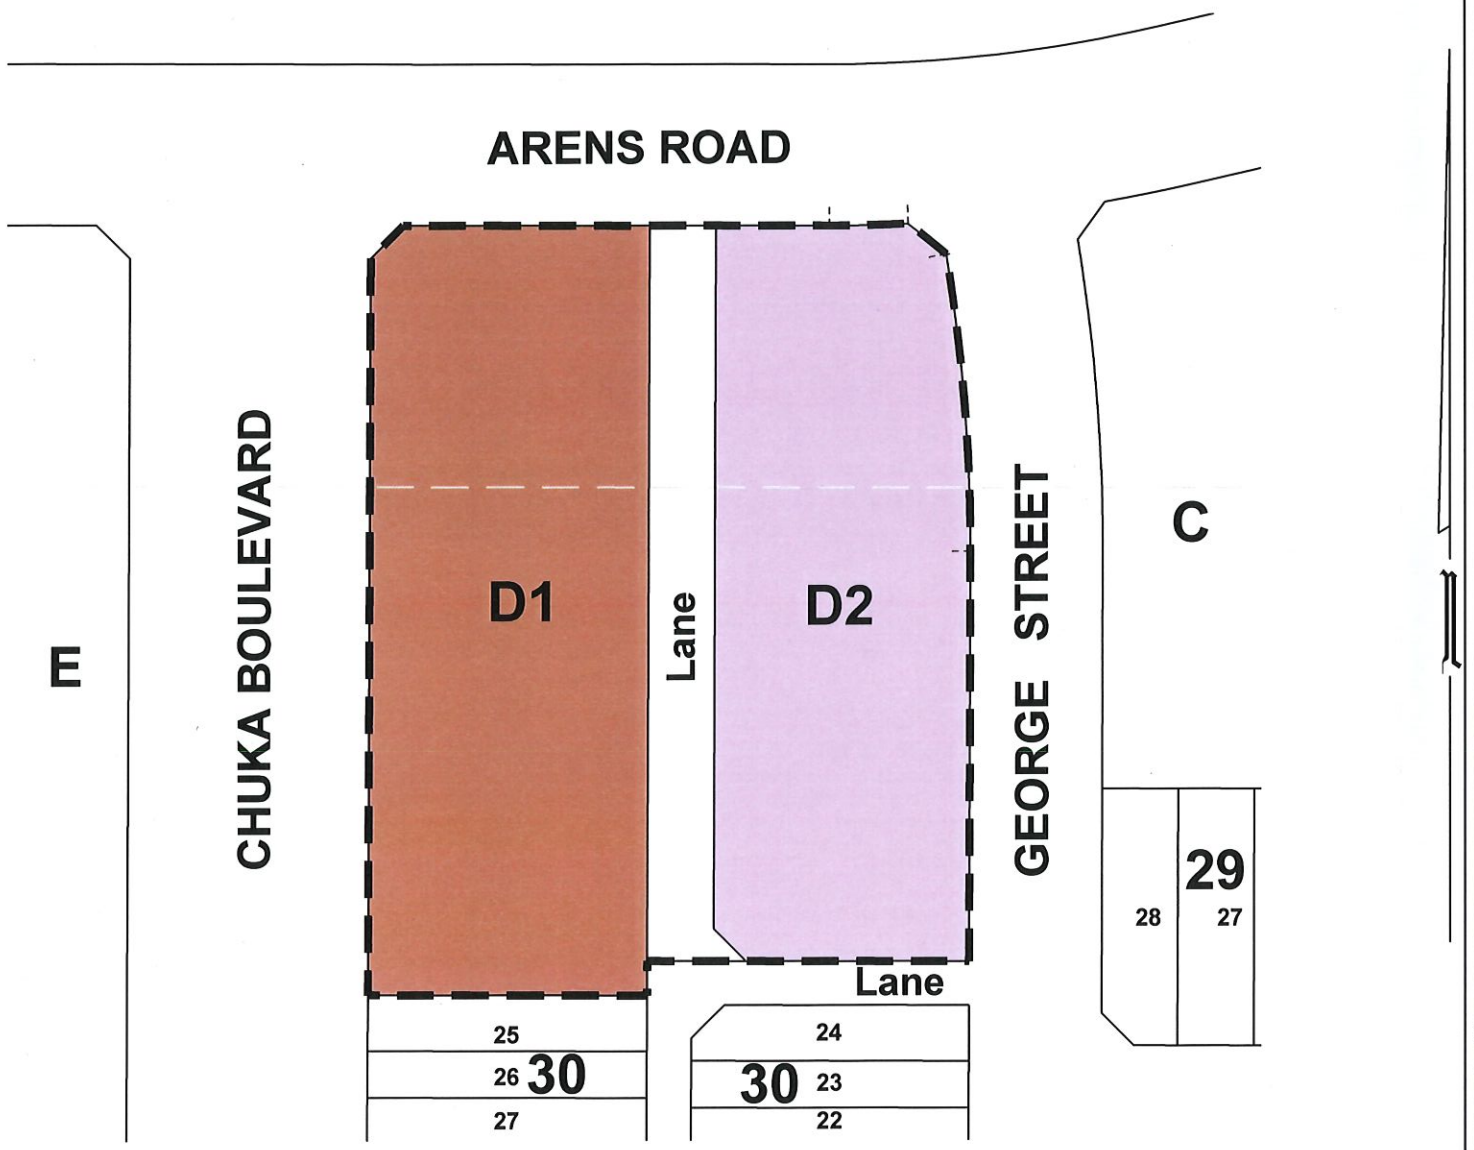


PLAN SHOWING

PLAN OF PROPOSED SUBDIVISION

OF ALL OF

PARCEL D, PLAN No. _____

E1/2 SEC 14, TWP 17, RGE 19, W2 Mer

REGINA, SASKATCHEWAN

2018

SCALE = 1: 2000

NOTES

- MEASUREMENTS ARE IN METRES AND DECIMALS THEREOF.
- SOME MEASUREMENTS ARE APPROXIMATE AND MAY DIFFER FROM THE FINAL PLAN OF SURVEY BY AS MUCH AS 1.0 %.
- PORTION TO BE APPROVED IS OUTLINED WITH A BOLD DASHED LINE AND CONTAINS 0.84 ha (2.06 ac)

ZONING

RESIDENTIAL 6 (R6) . . . . . .

DESIGNATED SHOPPING CENTRE (DSC) . .

LANDOWNER

DREAM TOWNS LANDS SOUTH (GP) INC.

~~VICE PRESIDENT~~ REGINA LAND
General Manager

MIDWEST SURVEYS INC.
405 MAXWELL CRESCENT
REGINA, SK
S4N 5X9
TEL: 306-522-3601

No.	DATE	REVISION / ISSUED	JOB No.
0	July 6, 2018	Plan Issued	RC-0176-18
1	Aug 10, 2018	Added Lane	RC-0176-18
2	Aug 13, 2018	Changed Lane width	RC-0176-18
3	Sep 14, 2018	Removed Parcel D3	RC-0176-18

PAGE 1 OF 1

3 REVISION

SURVEYED BY: N/A | CALC'D BY: SR | DRAWN BY: DJS | RC-0176-18-PPS