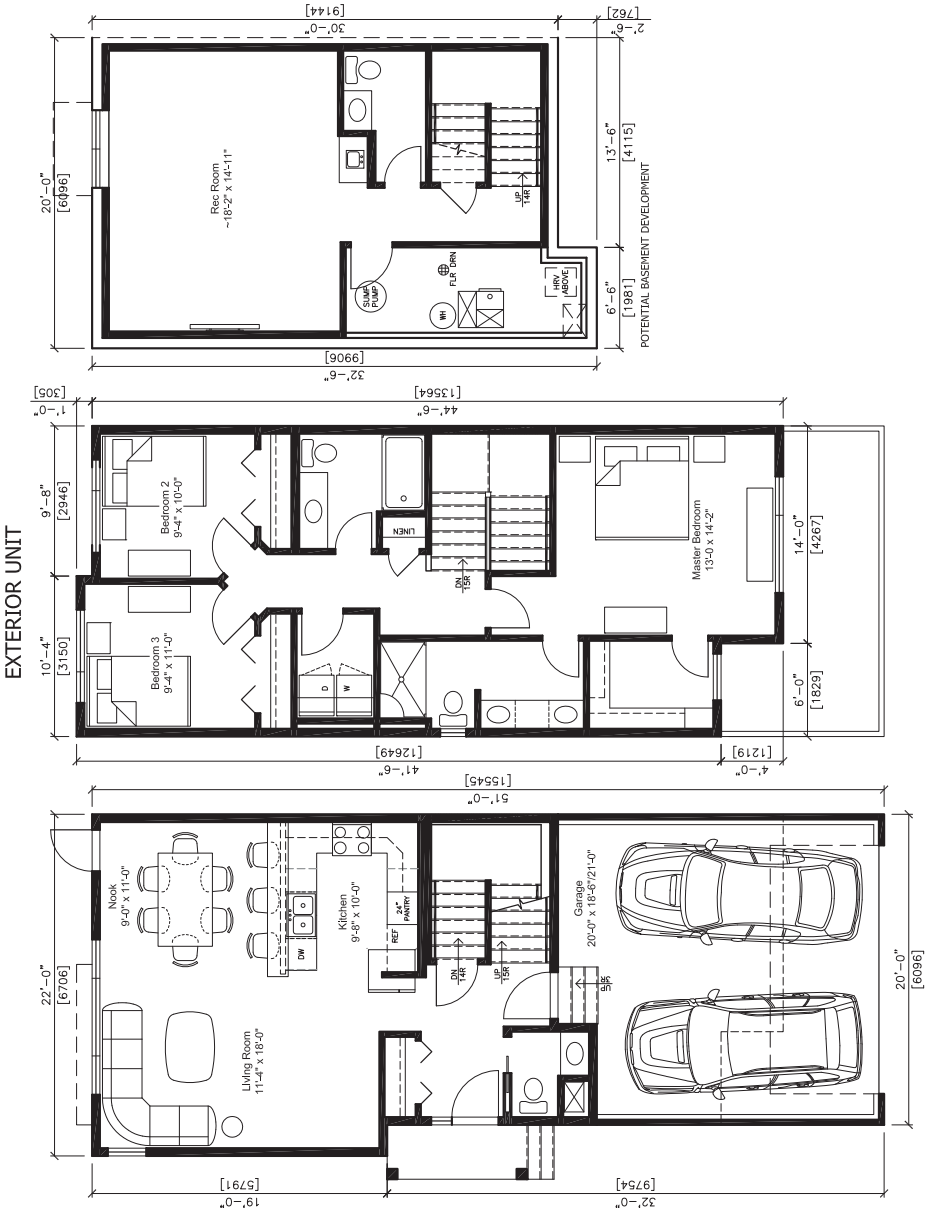

North Ridge
DEVELOPMENT CORPORATION
345 Maxwell Crescent Regina, Saskatchewan S4X 3X9
Ph: (306) 352-5900 Fx: (306) 352-5902 www.northridge.ca

#	DATE	REVISION	C.O. #
0	DEC 7/18	FOR DU APPLICATION	-

PROJECT PARCEL H, PLAN 102241707 EXT 0
THE TOWNS

TITLE TWO-STOREY FLOOR PLANS – EXTERIOR UNITS

SCALE	1/8"=1'-0"	DRAWN BY	HR
DATE	DECEMBER 7, 2018	JOB NO.	-
DRAWING NO.			7 OF 8