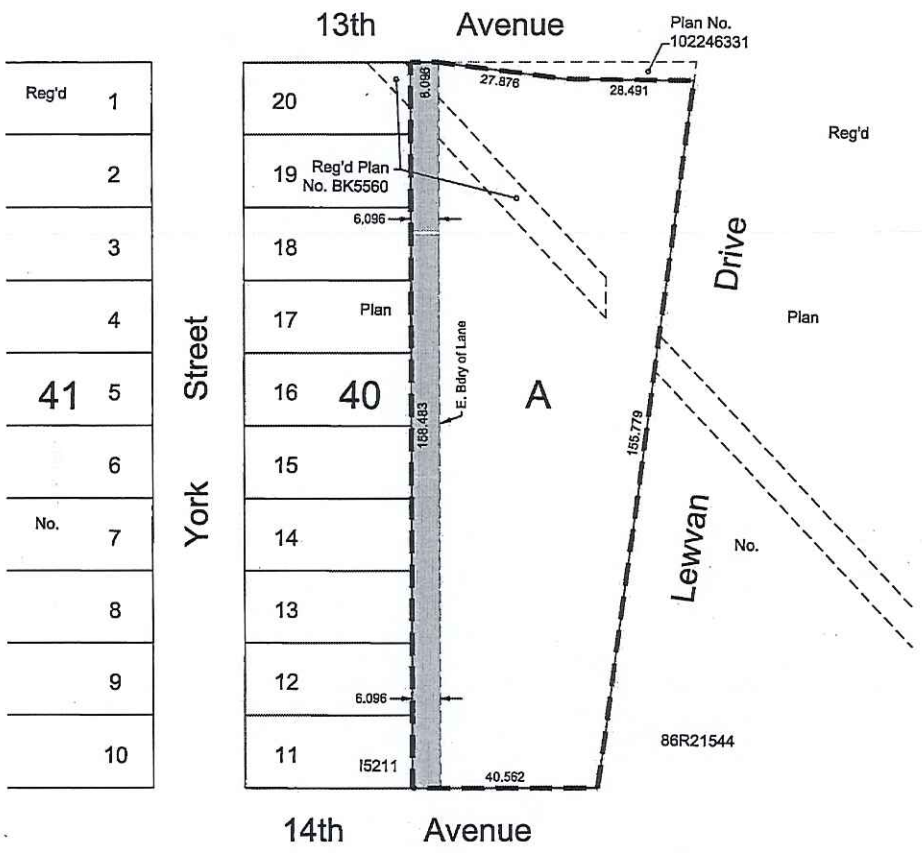

Plan Showing
PROPOSED CONSOLIDATION
of Lane in Block 40, Reg'd Plan No. I5211
and Parcel F, Reg'd Plan No. 86R21544
S.E.1/4 Sec.23
Twp.17 Rge.20 W.2 Mer.
Regina, Saskatchewan
2019
Scale 1:1000

Notes

Measurements are in metres and decimals thereof.
Area to be approved is outlined with a heavy dashed line and contains approximately 0.802 hectares.
Dimensions are approximate and are subject to changes up to ±2.50m at the time of legal survey.

Dated at Regina in the
Province of Saskatchewan
This 26th day of June, 2019.

Scott L. Colvin, S.L.S.
Saskatchewan Land Surveyor

SASKATCHEWAN LAND SURVEYORS, ASSN. * S.L. COLVIN 309 SLS

APPROVAL : The City of Regina
Approval under the provisions of Bylaw No. 7748 of the City of Regina this ____ day of _____, 20___.

City Clerk

Seal

Owner:

City of Regina

City Clerk

THE CITY OF REGINA SASKATCHEWAN CANADA

wsp

DWG. NO. 191-08413-00-000-00-SUBTN001-R0

Appendix A-3