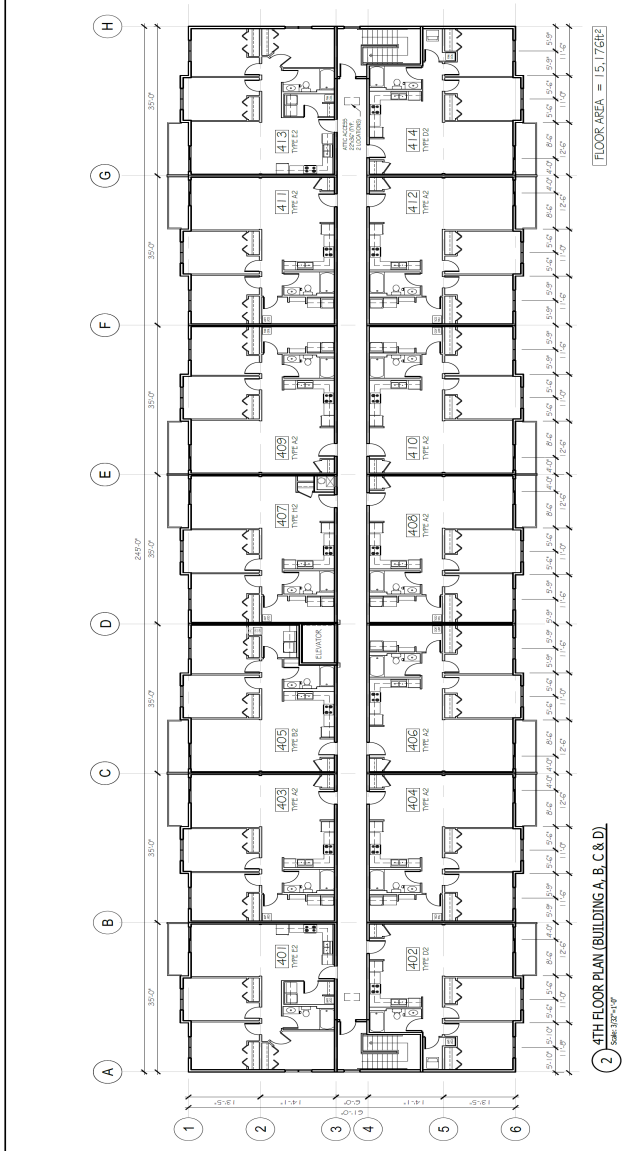

2 4TH FLOOR PLAN (BUILDING A, B, C & D)
Scale: 3/32"=1'-0"

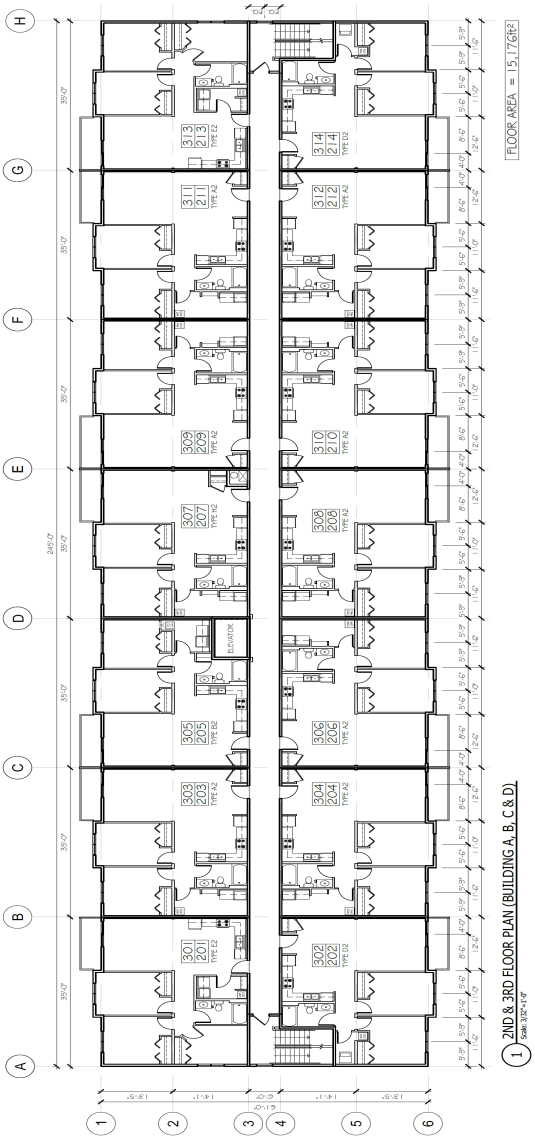

1 2ND & 3RD FLOOR PLAN (BUILDING A, B, C & D)
Scale: 3/32"=1'-0"

SEYMOUR PACIFIC DEVELOPMENTS LTD
920 Alder Street, Campbell River, B.C.
(T)250.286.8045 (F)250.286.8046
www.seymourpacific.ca

REVISIONS	
A	ISSUED FOR DEVELOPMENT PERMIT
B	RE-ISSUED FOR DEVELOP PERMIT
C	
D	
E	
F	
1	
2	
3	
4	
5	
6	
1	REVISED BLDG A & PARKING LOT

NOTES:

SEAL:

THE SUB-CONTRACTOR SHALL VERIFY AND BE RESPONSIBLE FOR ALL DIMENSIONS. DO NOT SCALE THE DRAWING - ANY ERRORS OR OMISSIONS SHALL BE REPORTED TO SEYMOUR PACIFIC DEVELOPMENTS LTD. WORK TO BE EXECUTED AS PER DRAWINGS AND SPECIFICATIONS. THE CONTRACTOR SHALL CHECK ALL DRAWINGS ARE THE PROPERTY OF SEYMOUR PACIFIC DEVELOPMENTS LTD. AND MUST BE RETURNED AT THE COMPLETION OF THE WORK. THEY ARE NOT TO BE USED FOR ANY OTHER THAN THAT AUTHORIZED BY SEYMOUR PACIFIC DEVELOPMENTS LTD. IS PROHIBITED.

DRAWINGS ISSUED FOR CONSTRUCTION MAY CONTAIN MODIFICATIONS TO SATISFY THE REQUIREMENTS OF AUTHORITIES HAVING JURISDICTION. ALL NON-MATERIAL CHANGES RELATED TO NON-MATERIAL CHANGES WILL NOT BE ACCEPTED. FOR THE PURPOSES OF CONSTRUCTION, ONLY MATERIAL CHANGES TO PLAN CHANGES WHICH DO NOT ADVERSELY AFFECT THE VALUE, COST AND QUALITY OF CONSTRUCTION CONTRACTS WILL BE ACCEPTED.

PROJECT NAME:
VICTORIA VIEWS
4 - 55 UNIT
APARTMENT BUILDINGS

ADDRESS:
LOT G UNIVERSITY PARK DRIVE
REGINA, SASKATCHEWAN

DRAWING TITLE:
BUILDING A, B C & D
2ND, 3RD & 4TH FLOOR PLANS
(55 UNIT)

DRAWN BY: T.S., R.F.
CHECKED BY:
DATE: 09/10/2013
SCALE: AS NOTED
DRAWING #: A4
REV #: B

RE-ISSUED FOR DEVELOPMENT PERMIT

Project 13-Z-02/ 13-DU-06/ 13-CP-02

Planning Department

Civic Address/Subdivision

510 University Park Drive