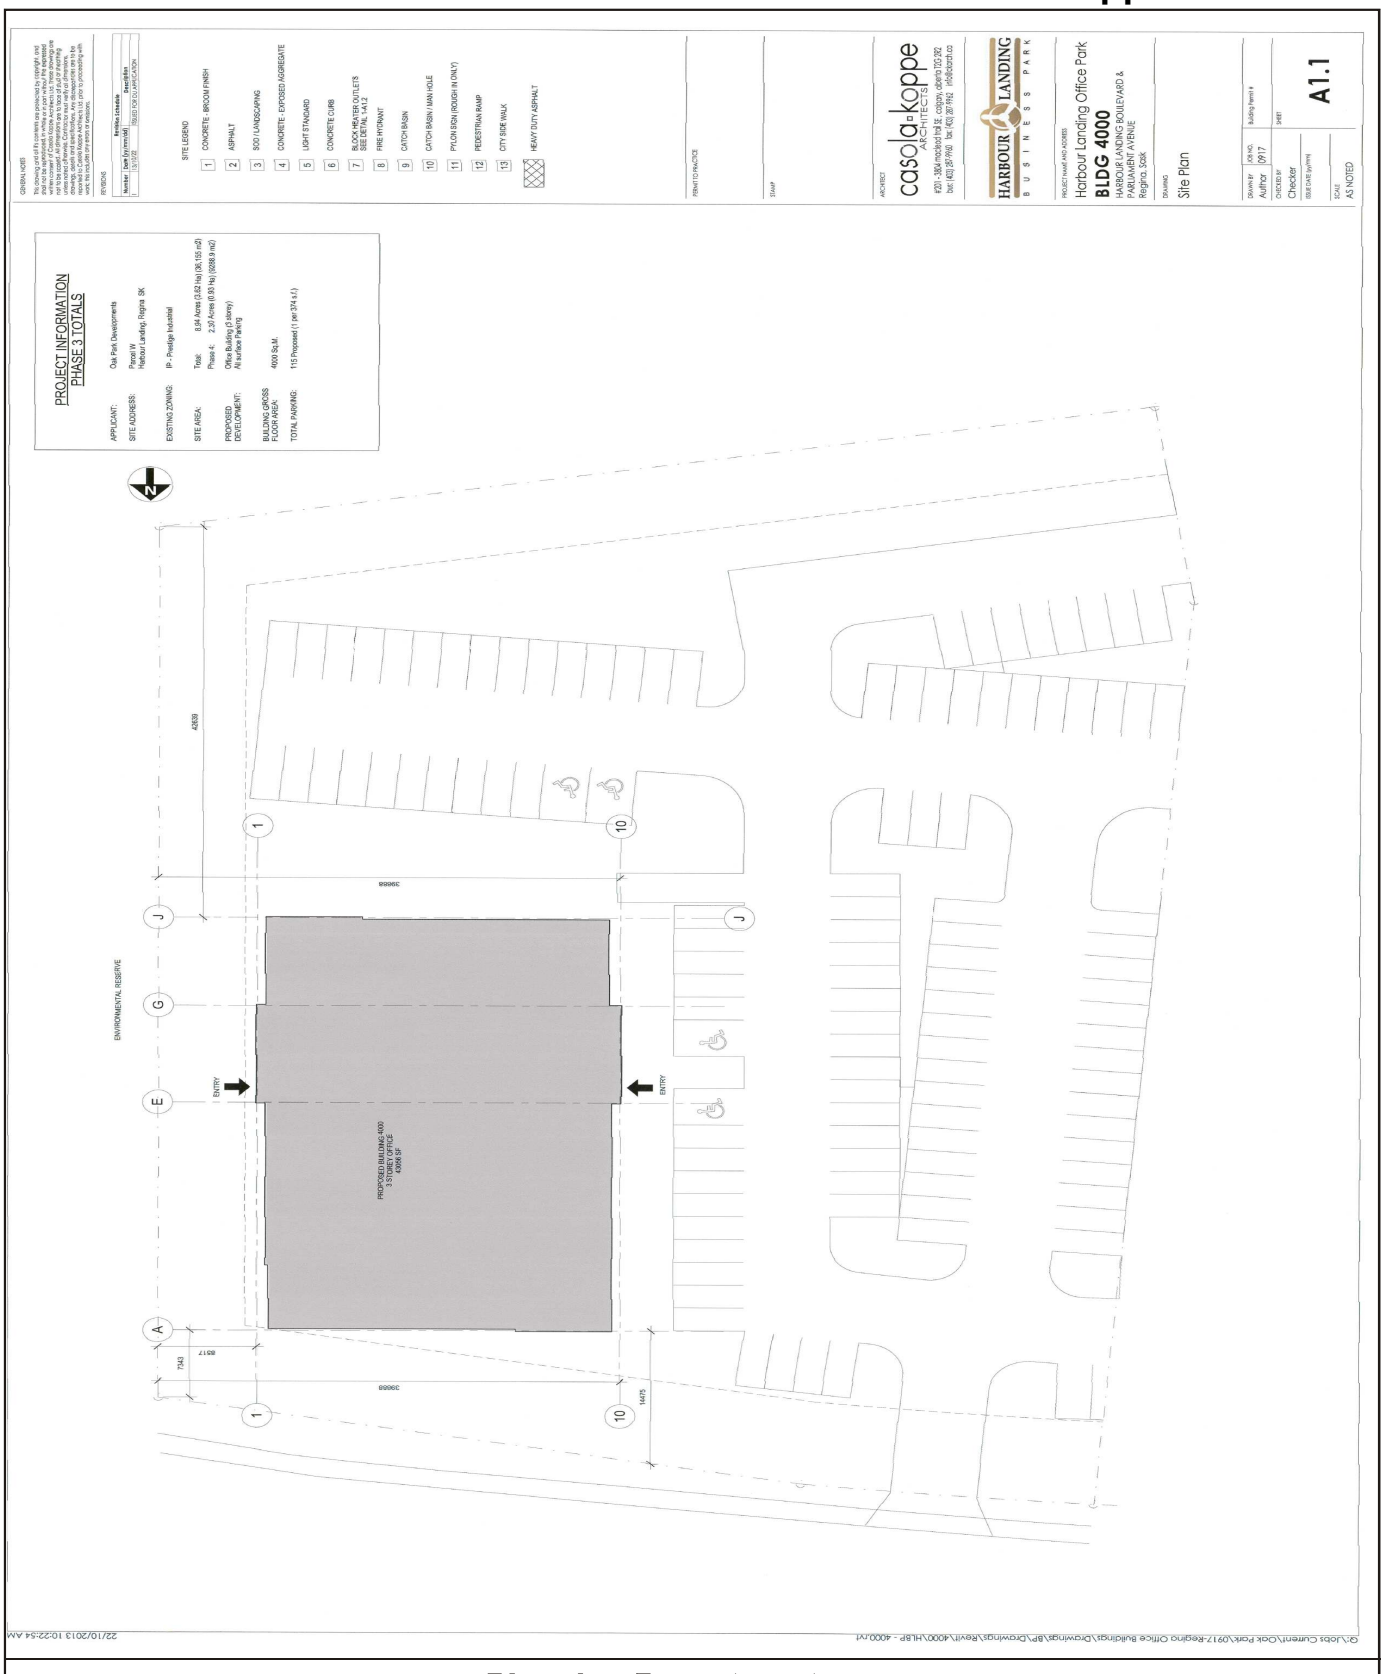


Planning Department

Project **13-DU-29** Civic Address/Subdivision **4521 Parliament Avenue**