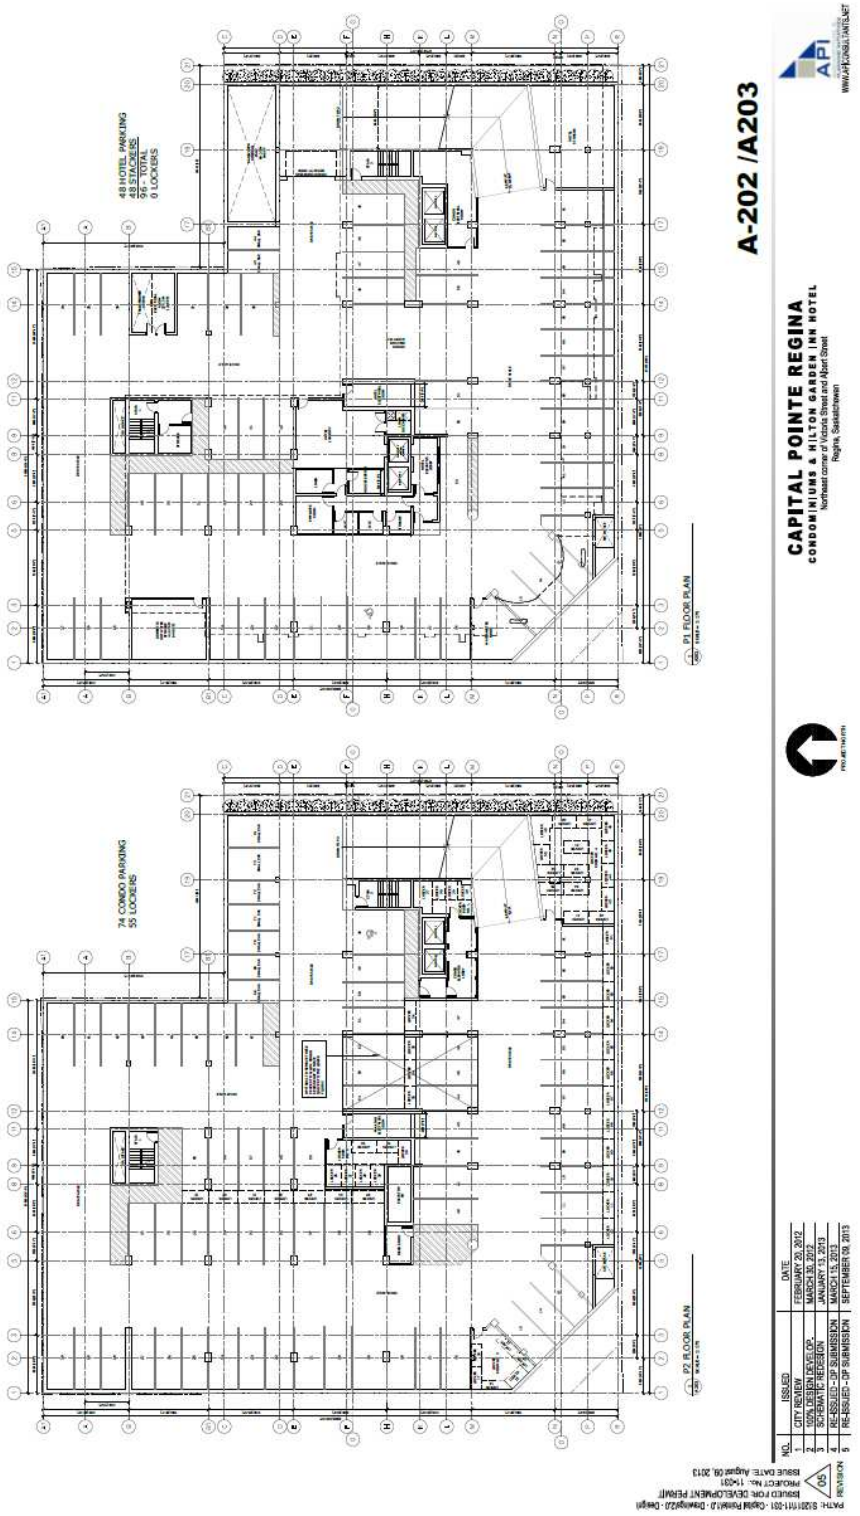


Planning Department

Project 13-DU-3 Civic Address/Subdivision 1971 Albert Street